


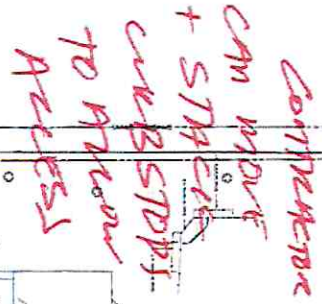


MAIN CAMPUS
700 N SCOTCHENBER

"Push" "Pull" "Heads"

Eisenhower - Asphalt & Concrete

THESE DOCUMENTS ARE COPYRIGHTED. REPRODUCTION OF THE
 12.1
 REPRODUCING OR OTHER SIMILAR ACTS WITHOUT THE WRITTEN PERMISSION OF ARCON ASPHALT & CONCRETE, INC. © 2014 ARCON ASPHALT & CONCRETE, INC.

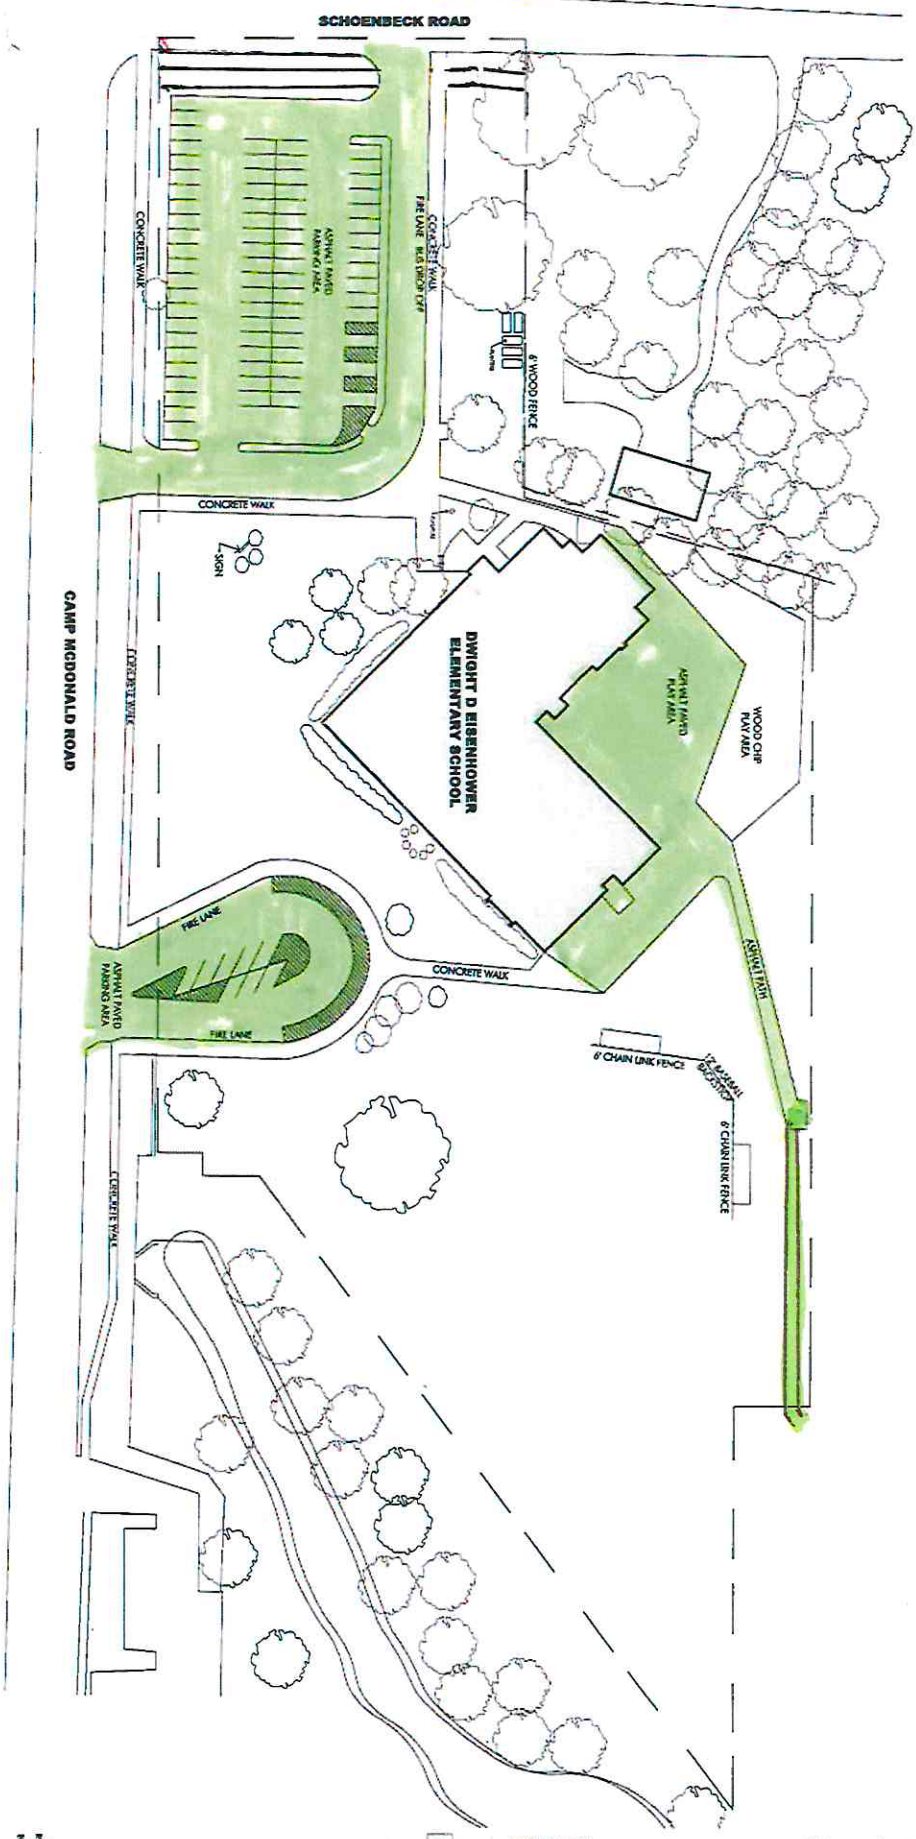

1
 1
 COMPOSITE SITE PLAN - EISENHOWER ELEMENTARY SCHOOL
 1 IN SCHOENBECK ROAD

ASPHALT / CONC.
 SNOW REMOVAL
 PREPARE

ARCON

ARCON ASPHALT & CONCRETE, INC.
 2000 South Valley Road, Suite 100
 Lincoln, Nebraska 68502
 Phone: (402) 426-1000
 Fax: (402) 426-1001
 www.arconinc.com

SITE PLANS

of
 ALUMINUM

For the
 BOARD OF EDUCATION
 Dwight D. Eisenhower School
 200 N. Schoenbeck Road
 Fremont, Nebraska, NE
 68025


21
 EISENHOWER

REVISIONS
 No. Date By

Project Manager
 Steve Butler
 Feb. 20, 2019
 Drawn by
 PAB
 Check Title
 EISENHOWER
 SITE PLAN
 Sheet Number

C1.1

Eisenhower - Walks to be cleared

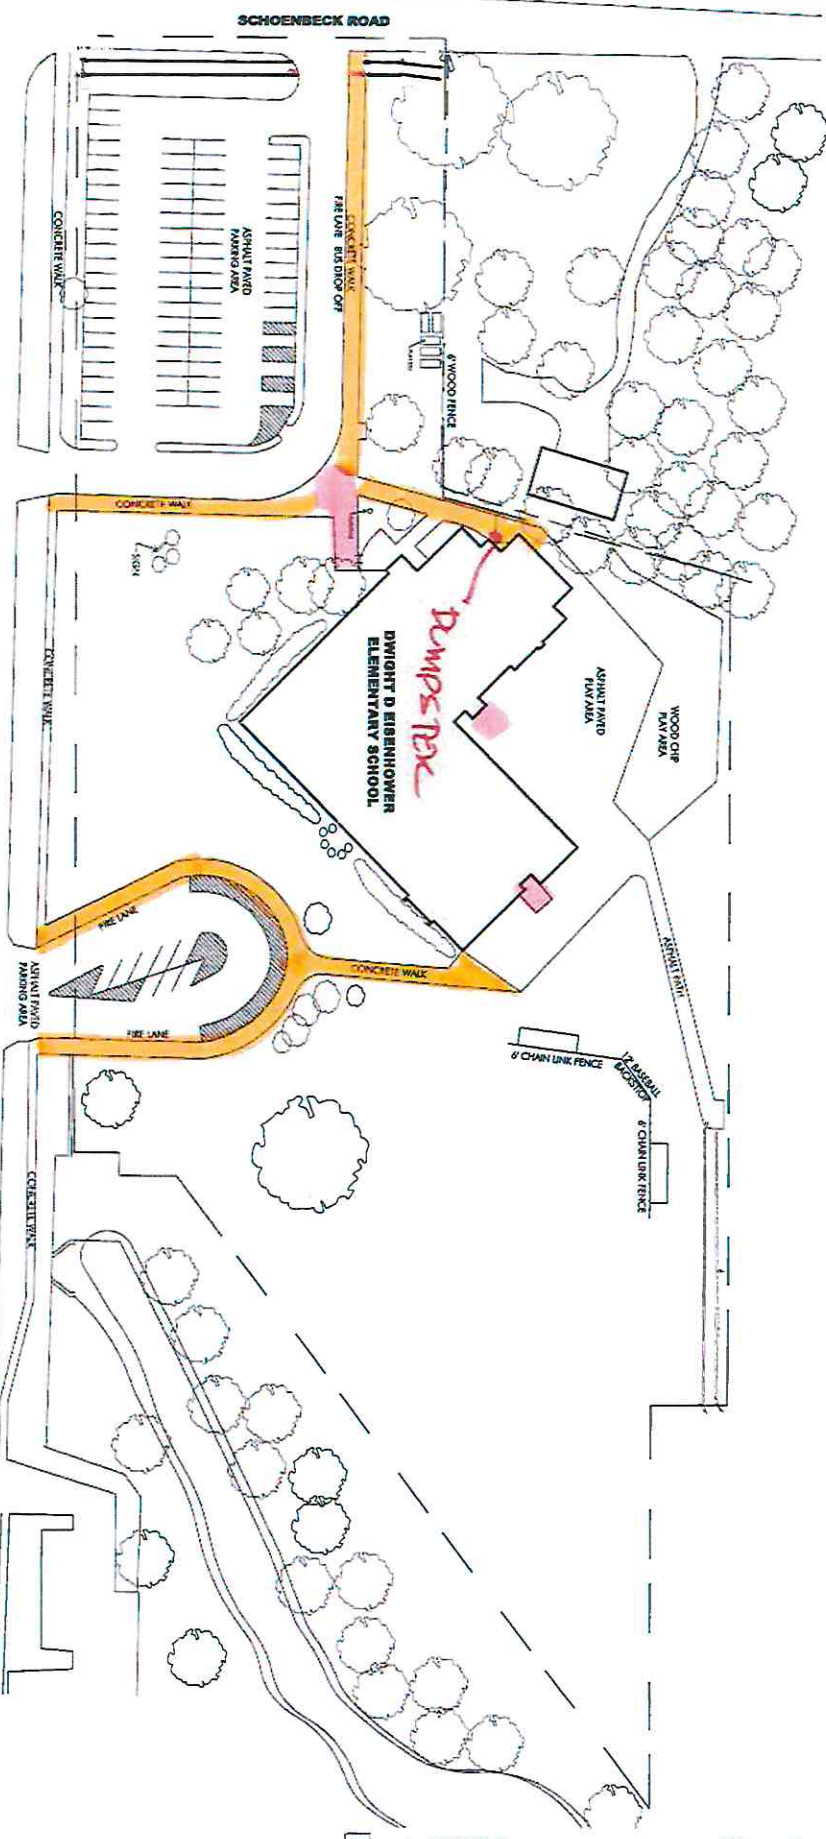

COMPOSITE SITE PLAN - EISENHOWER ELEMENTARY SCHOOL
1/4 SCHOENBECK ROAD

* DO NOT COVER PUBLIC SIDEWALKS w/ SNOW

"Fire-Back" AREAS

SIDEWALK SCENES AREAS

Eisenhower - Hush and Hile Areas

THESE DOCUMENTS ARE COPYRIGHTED. REPRODUCTION

REPRODUCTION OF THESE DOCUMENTS FOR ANY PURPOSE, INCLUDING THE REPRODUCTION OF THE MATERIAL CONTAINED HEREIN INTO A SHOP DRAWING, IS STRICTLY PROHIBITED WITHOUT THE EXPRESS CONSENT OF ARCON ASSOCIATES, INC. © 2019 ARCON ASSOCIATES, INC.


* SIDEWALKS SHALL NOT BE COVERED WITH

COMPOSITE SITE PLAN - EISENHOWER ELEMENTARY SCHOOL
SCALE: 1" = 80'



"STACK" AREAS

"POST" AREAS

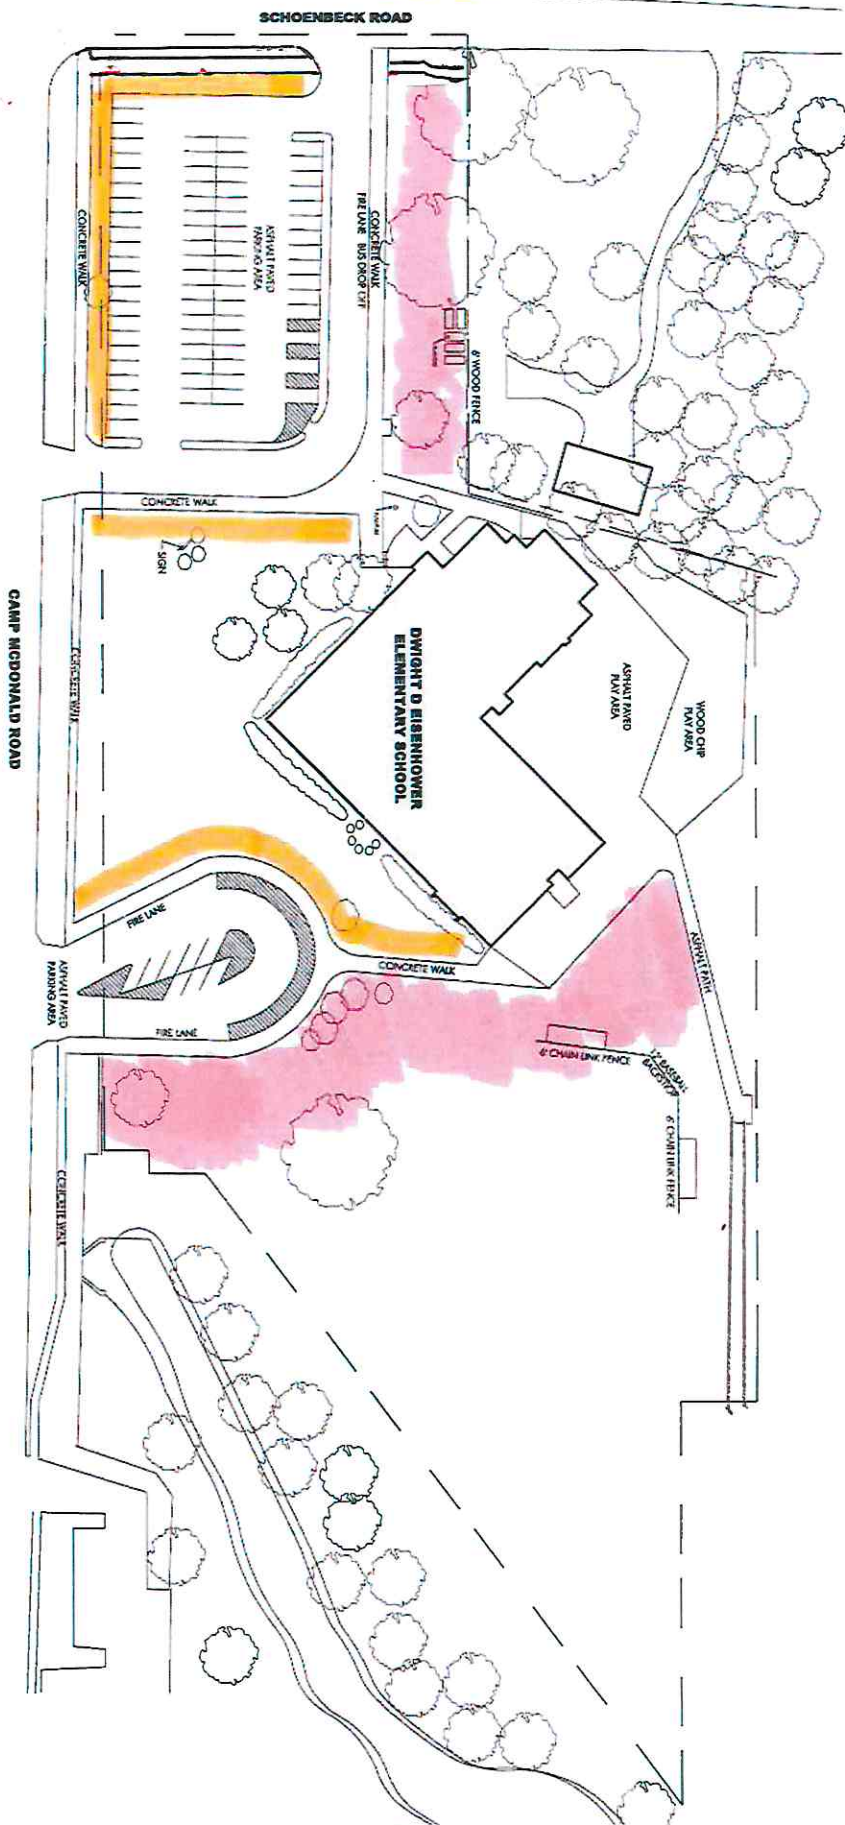

For the
Board of Education
Dwight D. Eisenhower School
100 N. Schoenbeck Road
Camp McDonald, NY
14030

ARCON
ASSOCIATES, INC.
2001 South Bailey Road, Suite 100
Lithonia, GA 30058
770.585.1100
www.arcon.com

C1.1

Project Number:
Date:
Drawn by:
Check the
Eisenhower
Site Plan
Sheet Number