Schedule

Symbol	Label	Image	QTY	Manufacturer	Catalog	Description	Number Lamps	Lamp Output	LLF	Input Power	Polar Plot
○	N		52	Lithonia Lighting	LDN6 40/15 LO6AR LS	6IN LDN, 4000K, 1500LM, CLEAR, SPECULAR REFLECTOR, CRI80	1	1596	0.9	17.52	Max: 1656cd
▭	P		1	RAB LIGHTING INC. RC LIGHTING	SLIM18	CAST BROWN PAINTED FINNED METAL HOUSING, 1 CIRCUIT BOARD WITH 1 LED, MOLDED PLASTIC REFLECTOR WITH SPECULAR FINISH, CLEAR FLAT GLASS LENS IN CAST BROWN PAINTED METAL LENS FRAME.	1	2564	0.9	21	Max: 1549cd
○	S		13	RAB Lighting Inc	CD34-6WZ	CD34-6WZ 21W 3000K 40	1	2292	0.9	22.668	Max: 2248cd
▭	S1		3	Lithonia Lighting	DSX1 LED P1 35K 80CRI T2M HS	D-Series Size 1 Area Luminaire P1 Performance Package 3500K CCT 80 CRI Type 2 Medium Houseside Shield	1	5859	0.9	50.9015	Max: 5159cd
▭	S2		1	Lithonia Lighting	DSX1 LED P1 35K 80CRI BLC3	D-Series Size 1 Area Luminaire P1 Performance Package 3500K CCT 80 CRI Type 3 Extreme Backlight Control	1	4969	1	50.9	Max: 5103cd
▭	S3		1	Lithonia Lighting	DSX1 LED P1 35K 80CRI T5M	D-Series Size 1 Area Luminaire P1 Performance Package 3500K CCT 80 CRI Type 5 Medium	1	7133	0.9	50.9	Max: 3913cd
—	Z		25	Green LED Lighting Solutions, LLC	NF-11D-T-01-2W-E-35K-24DC	LED NEON RIBBON LIGHT	1	380	0.9	12	Max: 82cd

Statistics

Description	Symbol	Avg	Max	Min	Max/Min	Avg/Min
DRIVE THRU	+	1.1 fc	15.3 fc	0.2 fc	76.5:1	5.5:1
EAST GREEN AREA	+	0.0 fc	0.2 fc	0.0 fc	N/A	N/A
EMPLOYEE/NORTH GREEN/DUMPSTER AREA	+	2.2 fc	15.3 fc	0.4 fc	38.3:1	5.5:1
ENTRY SIDEWALK	+	7.4 fc	11.4 fc	0.3 fc	38.0:1	24.7:1
NORTWEST GREEN AREA	+	0.1 fc	0.2 fc	0.0 fc	N/A	N/A
PARKING	+	0.5 fc	1.4 fc	0.1 fc	14.0:1	5.0:1
PATIO AREA	+	5.9 fc	15.8 fc	0.4 fc	39.5:1	14.8:1
RUNNERS CANOPY	+	35.5 fc	42.0 fc	32.9 fc	1.3:1	1.1:1
SOUTH GREEN AREA	+	0.2 fc	1.0 fc	0.0 fc	N/A	N/A
SOUTHWEST ENTRY DRIVE	+	0.8 fc	1.1 fc	0.3 fc	3.7:1	2.7:1
DRIVE ENTRY	+	0.2 fc	0.9 fc	0.0 fc	N/A	N/A

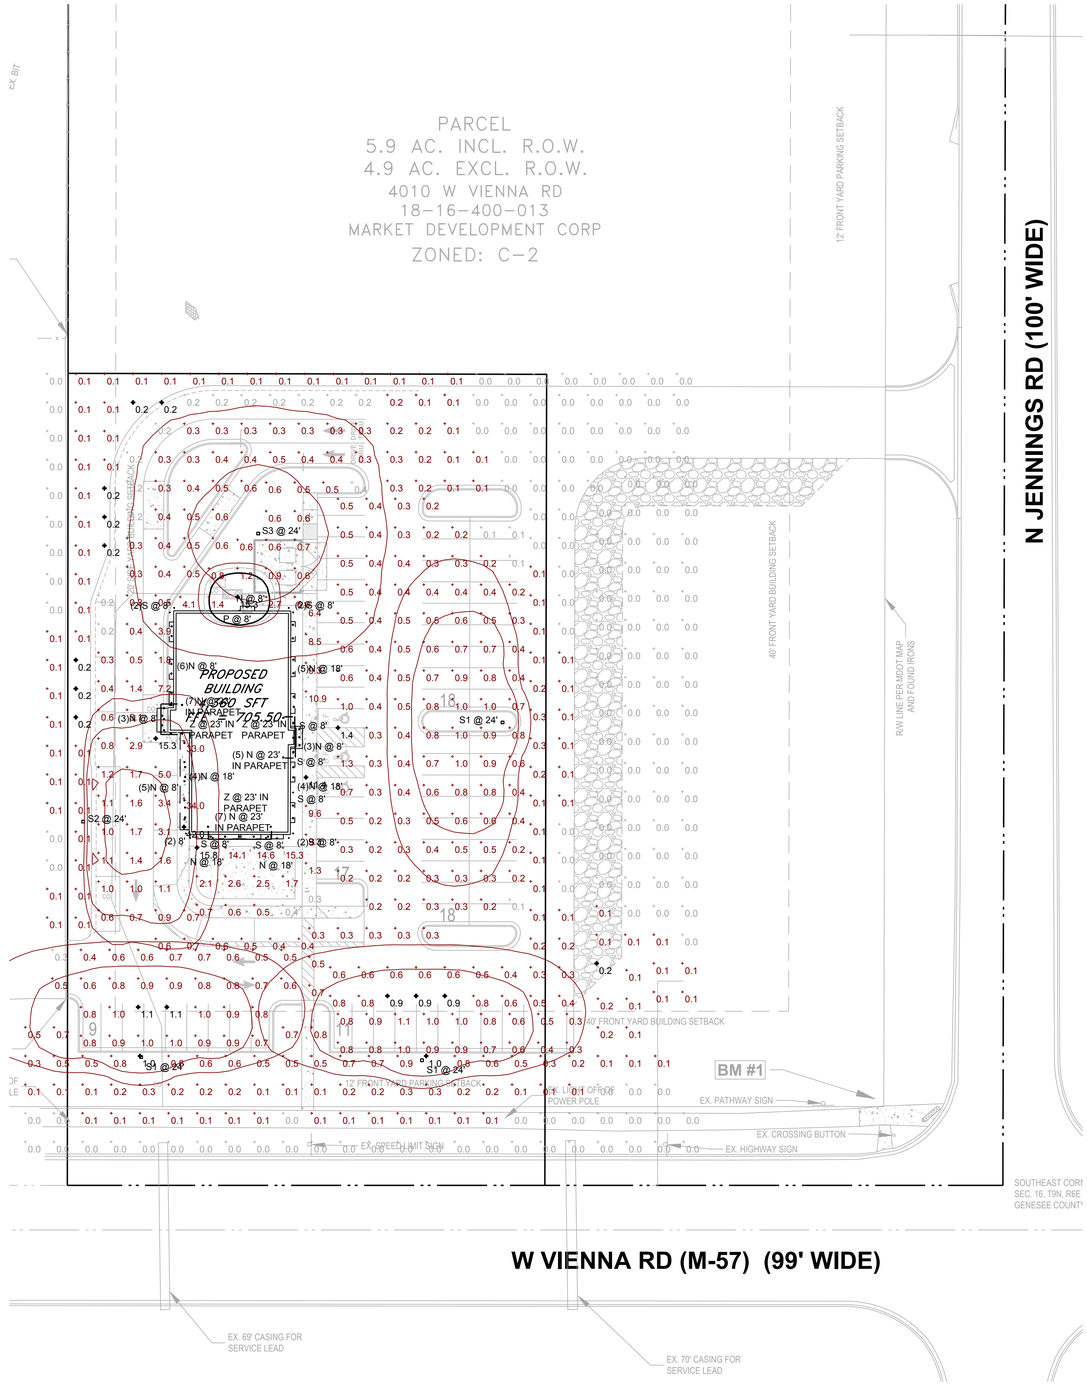

N

SITE PHOTOMETRICS PLAN

SCALE: 1" = 30'-0"

Classic Engineering, LLC
100 Cesar E Chavez Ave SW
Grand Rapids, Michigan 49503
(616) 742-2810
www.classicengineering.com

CULVERS
VIENNA TOWNSHIP
GENESEE COUNTY, MICHIGAN

ISSUED FOR:

08/13/26	SITE PLAN APPROVAL

PROJECT NUMBER: 2026293

DATE: 08/13/2026

DRAWING NUMBER: ES1.1

J:\2026\2026293 Culver's - Clio, MI\Working Drawings\2026293 ES1.dwg, 8/13/2026 8:45:55 AM, mdelora

LITHONIA LIGHTING®

FEATURES & SPECIFICATIONS

INTENDED USE — Typical applications include corridors, lobbies, conference rooms and private offices.
CONSTRUCTION — Galvanized steel mounting/plaster frame; galvanized steel junction box with bottom-hinged access covers and spring latches. Reflectors are retained by torsion springs.
Vertically adjustable mounting brackets with commercial bar hangers provide 3-3/4" total adjustment.
Two combination ½"-3/4" and four ½" knockouts for straight-through conduit runs. Capacity: 8 (4 in, 4 out). No. 12 AWG conductors, rated for 90°C.
Accommodates 12"-24" joist spacing.
Passive cooling thermal management for 25°C standard; high ambient (40°C) option available. Light engine and drivers are accessible from above or below ceiling.
Max ceiling thickness 1-1/2".
OPTICS — LEDs are binned to a 3-step MacAdam Ellipse; 80 CRI minimum. 90 CRI optional.
LED light source concealed with diffusing optical lens.
General illumination lighting with 1.0-5/MH and 55° cutoff to source and source image.
Self-flanged anodized reflectors in specular, semi-specular, or matte diffuse finishes. Also available in white and black painted reflectors.
A+ CAPABLE LUMINAIRE — This item is an A+ capable luminaire, which has been designed and tested to provide consistent color appearance and out-of-the-box control compatibility with simple commissioning when used with Acuity Brands controls products. All configurations of this luminaire are calibrated and tested to meet the Acuity Brands' specifications for chromatic consistency – including color rendering, color fidelity and color temperature tolerance around standard CIE chromaticity coordinates. To learn more about A+ standards, specifications, and testing visit www.acuitybrands.com/aplus.
UGR — UGR is zero for fixtures aimed at nadir with a cut-off equal to or less than 60deg, per CIE 117-1996 Discomfort Glare in Interior Lighting.
ELECTRICAL — Multi-volt (120-277V, 50/60Hz) 0-10V dimming drivers mounted to junction box, 10% or 1% minimum dimming level available.
0-10V dimming fixture requires two (2) additional low-voltage wires to be pulled.
LUMEN MAINTENANCE — 70% lumen maintenance at 60,000 hours. L70/60,000 hours
LISTINGS — Certified to US and Canadian safety standards. Wet location standard (covered ceiling). IP55 rated. Drivers are RoHS compliant
GOVERNMENT PROCUREMENT — BAA – Product with the BAA option qualifies as a domestic end product under the Buy American Act as implemented in the FAR and DFARS. Product with the BAA option also qualifies as manufactured in the United States under DOT Buy America regulations.
BABA – Build America Buy America: Product with the BAA option also qualifies as produced in the United States under the definitions of the Build America, Buy America Act.
Please refer to www.acuitybrands.com/buy-american for additional information.
WARRANTY — 5-year limited warranty. This is the only warranty provided and no other statements in this specification sheet create any warranty of any kind. All other express and implied warranties are disclaimed.
Complete warranty terms located at: www.acuitybrands.com/support/warranty/terms-and-conditions
Note: Actual performance may differ as a result of end-user environment and application.
All values are design or typical values, measured under laboratory conditions at 25 °C.
Specifications subject to change without notice.

PERFORMANCE DATA

LDN6 3500K AR LSS 80CRI

Nominal Lumens	Lumens	Wattage	Lm/W
500	527.9	5.8	90.5
750	758.1	8.9	85.1
1000	950.1	10.4	91.0
1500	1514	17.5	86.4
2000	2006	22.5	89.1
2500	2504	28.3	88.6
3000	3021	34.8	86.9
4000	4008	44.3	90.6
5000	4975	57.7	86.3

Notes
- Tested in accordance with IESNA LM-79-08.
- Tested to current IES and NEMA standards under stabilized laboratory conditions.
- CRI: 80 typical.

Catalog Number	
Notes	
Type	

LDN6 STATIC WHITE

6" Open and Wallwash LED
Non-IC
New Construction Downlight

Open Trim

Wallwash Trim

DISTRIBUTIONS

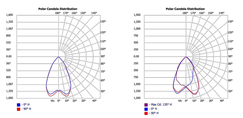
Polar Candela Distribution
0° 22.5° 45° 67.5° 90°
LDN
LDN
LDN