



TODD HALL CONCEPTS

September 15, 2026

Proposed Overall Plan



- GRADE CLASSROOM
- SMALL GROUP/INTERVENTIONIST ROOMS
- BUILDING SUPPORT
- SHARED CURRICULUM ROOMS
- NTDSE ROOMS
- STAFF SUPPORT


ROOMS WITH NO USAGE CHANGE HALFTONED

- *
EXPANDED ADA TOILET ROOMS (PRE-K AND K)
- 1. FLOOR FINISH
 - A. CERAMIC TILE [MATCH 2023 TOILET ROOM RENOVATIONS]
 - 2. WALL FINISH
 - A. CERAMIC TILE [MATCH 2023 TOILET ROOM RENOVATIONS]
 - B. PAINTED BLOCK




- *
MAIN ENTRANCE DOME
- 1. DO WE WANT TO REVISIT ECHOING IN DOME?




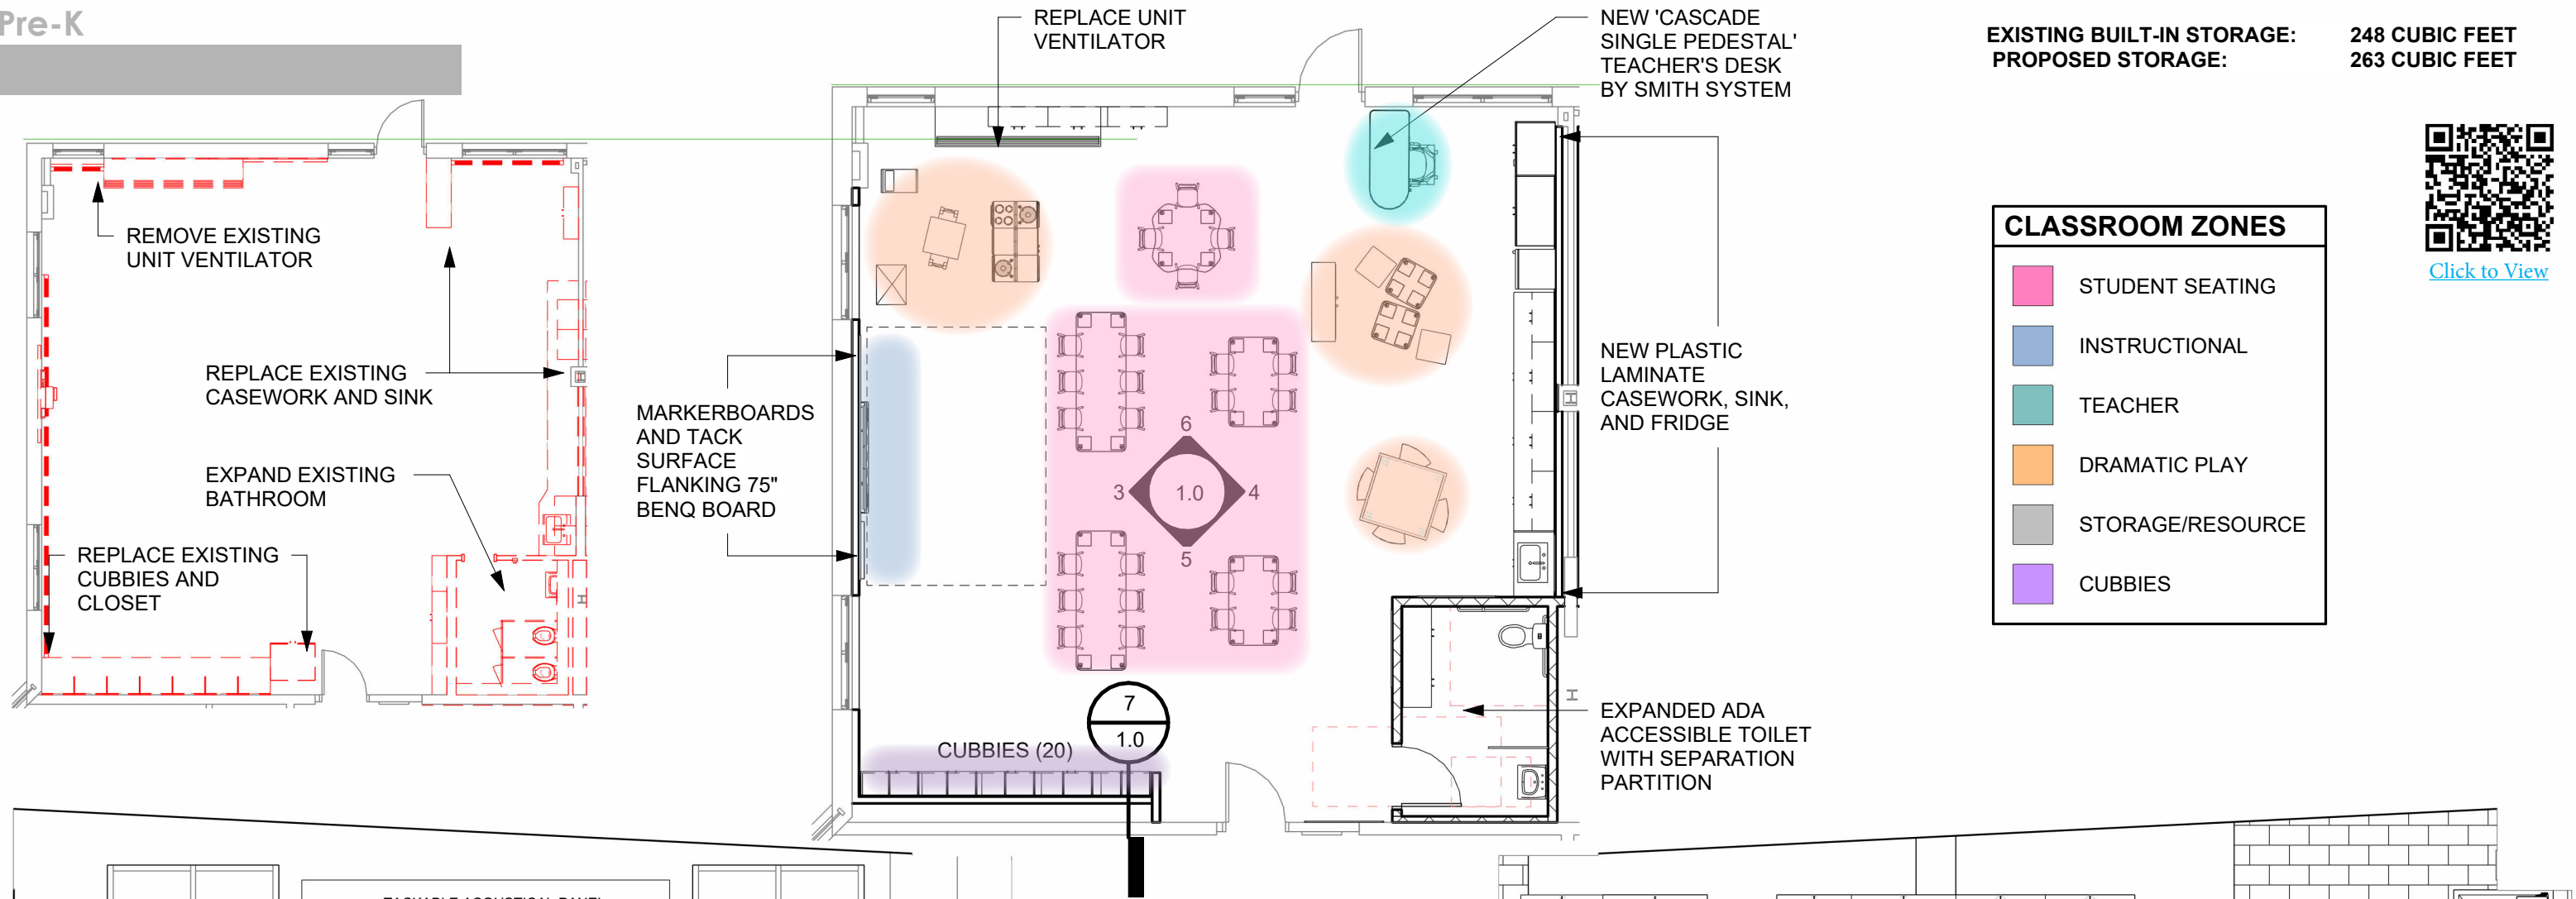


[Click to View](#)

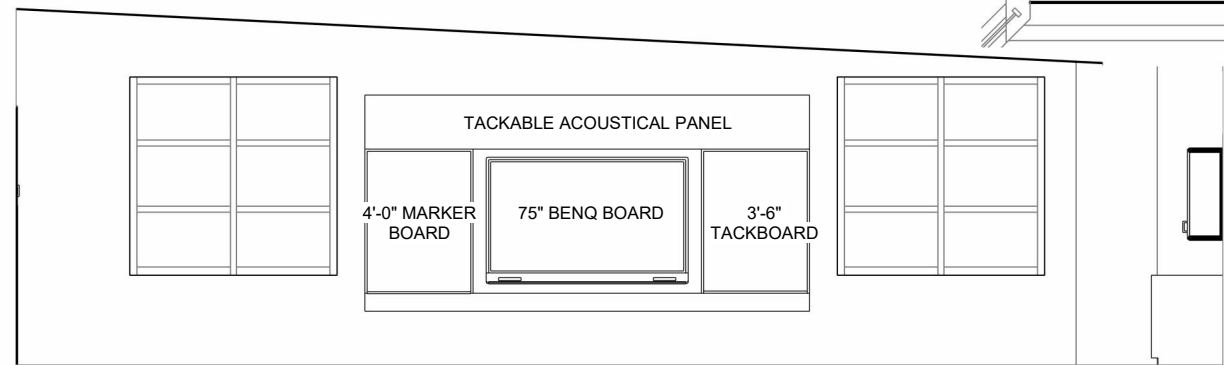


3 Proposed Instructional Elevation
3/16" = 1'-0"

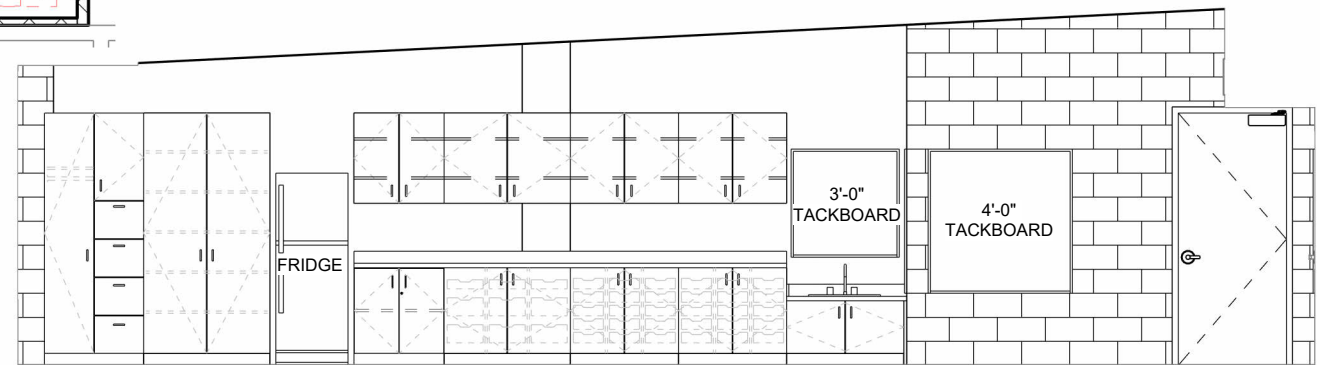


4 Proposed Casework Elevation
3/16" = 1'-0"

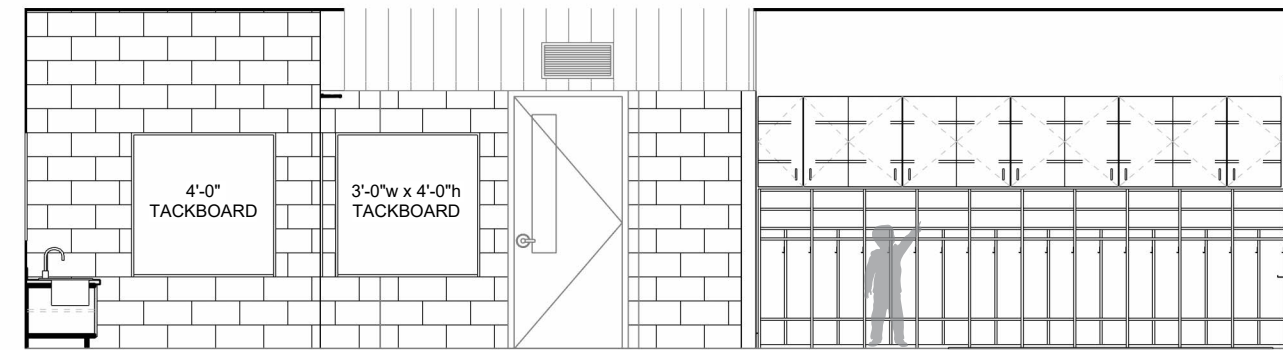

5 Proposed Cubby Elevation
3/16" = 1'-0"


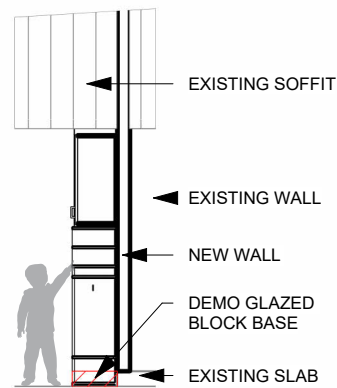


(20) CUBBIES

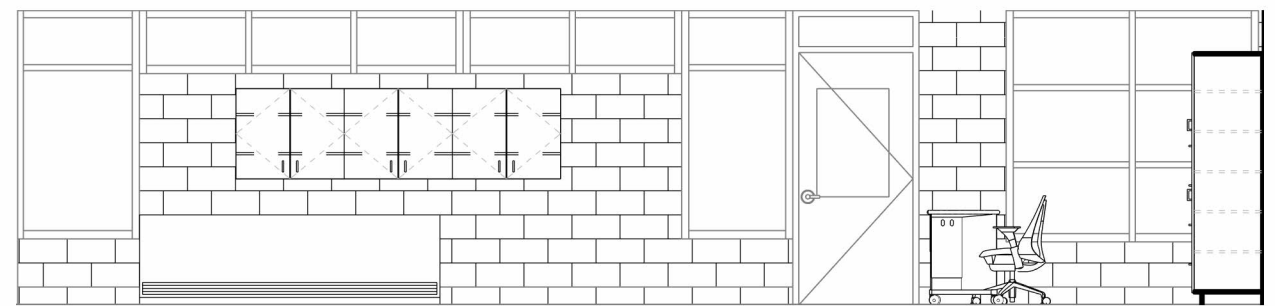

6 Proposed Window Elevation
3/16" = 1'-0"

Kindergarten

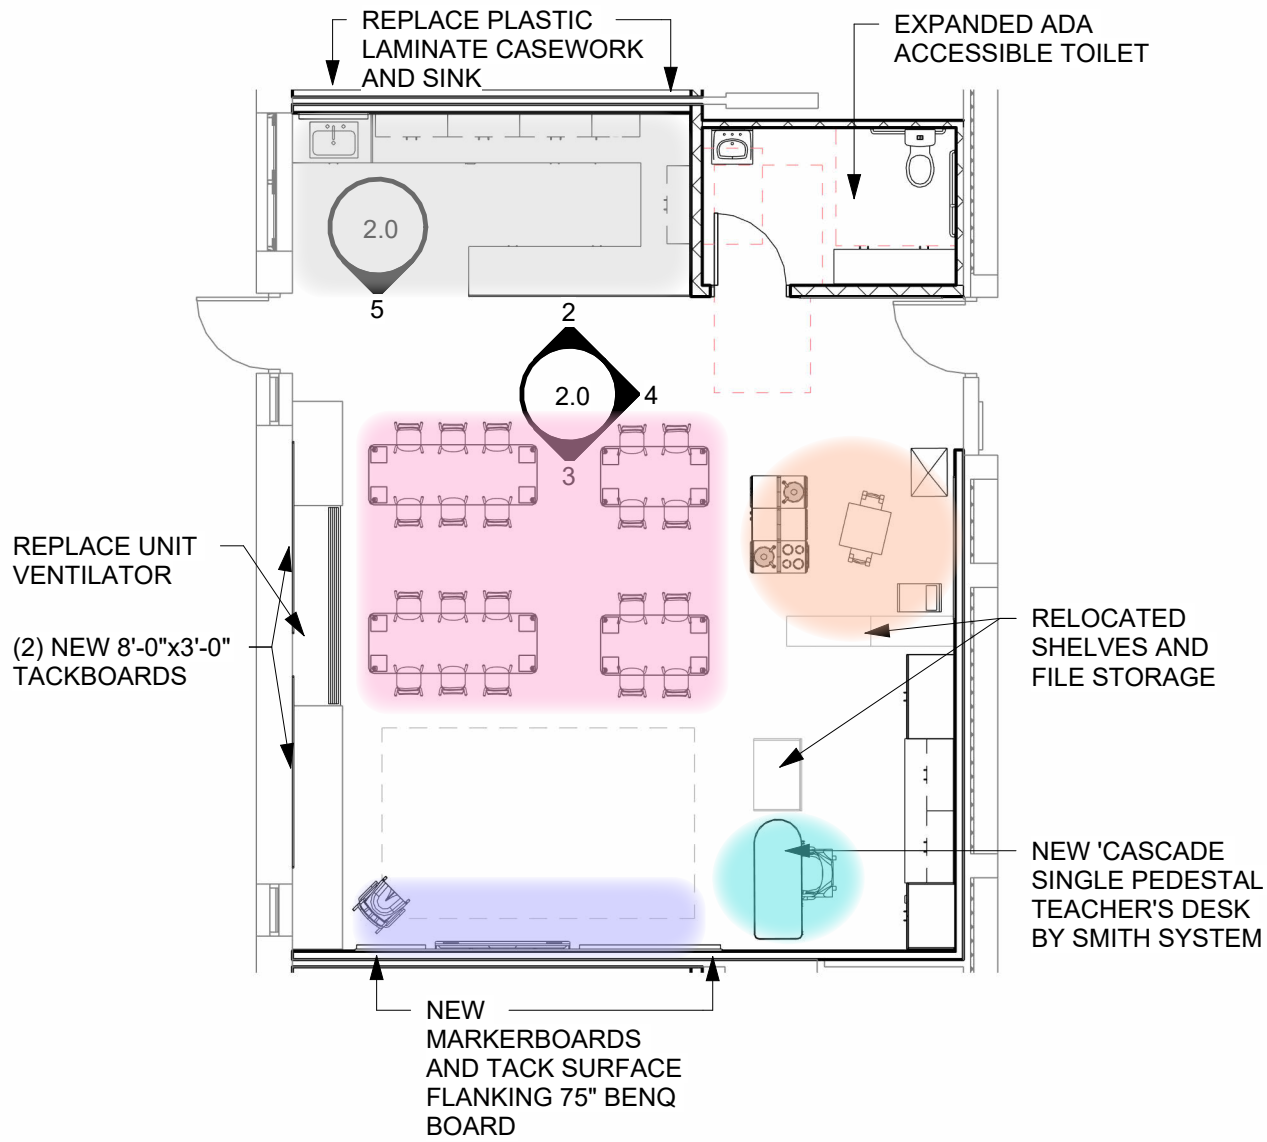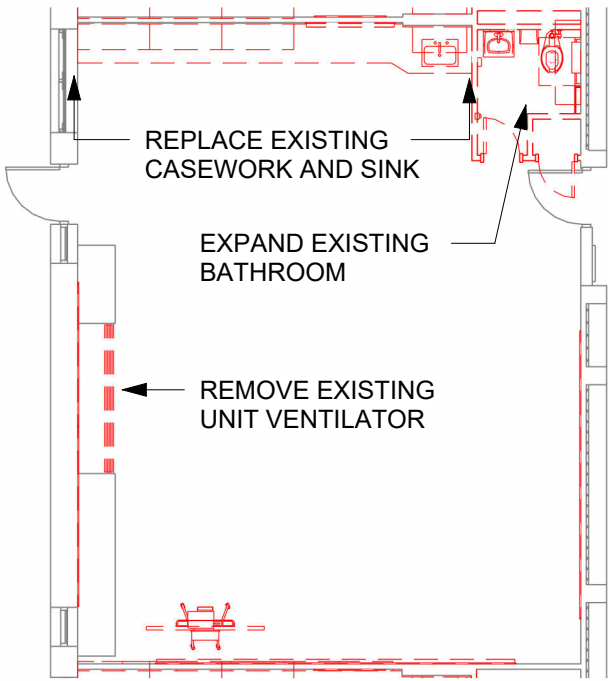

EXISTING BUILT-IN STORAGE:
PROPOSED STORAGE:


187 CUBIC FEET
375 CUBIC FEET +
Relocated Shelves

CLASSROOM ZONES


- STUDENT SEATING
- INSTRUCTIONAL
- TEACHER
- SMALL GROUP
- STORAGE/RESOURCE




[Click to View](#)

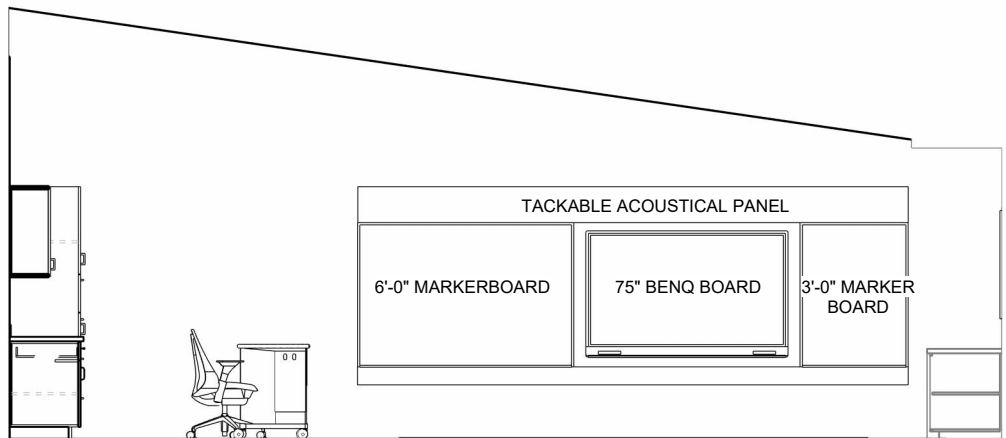


3 Proposed Instructional Elevation
3/16" = 1'-0"

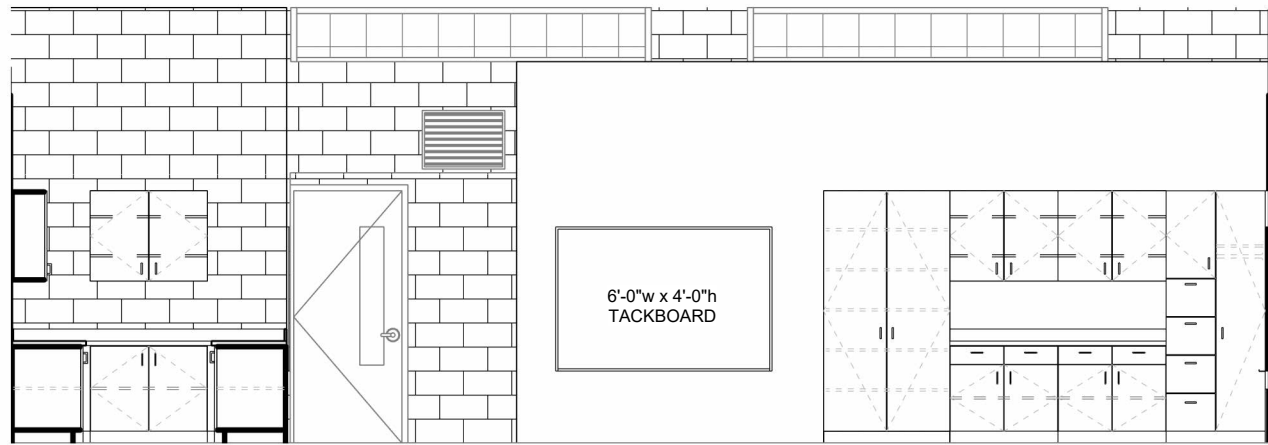

4 Proposed Casework Elevation
3/16" = 1'-0"

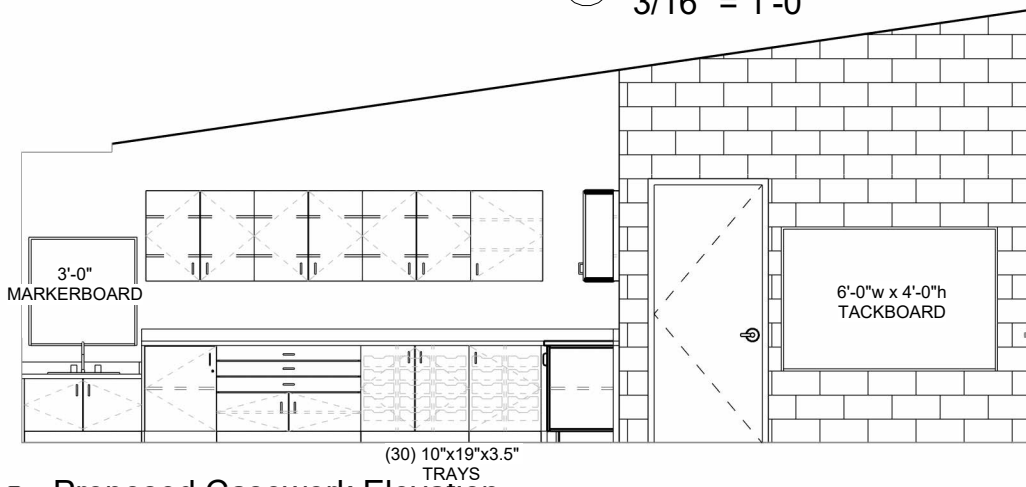



2 Proposed Casework Elevation
3/16" = 1'-0"

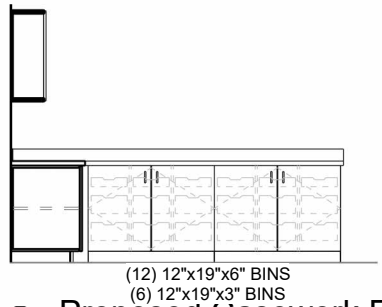

5 Proposed Casework Elevation
3/16" = 1'-0"



EXISTING BUILT-IN STORAGE: 226 CUBIC FEET
PROPOSED STORAGE: 295 CUBIC FEET

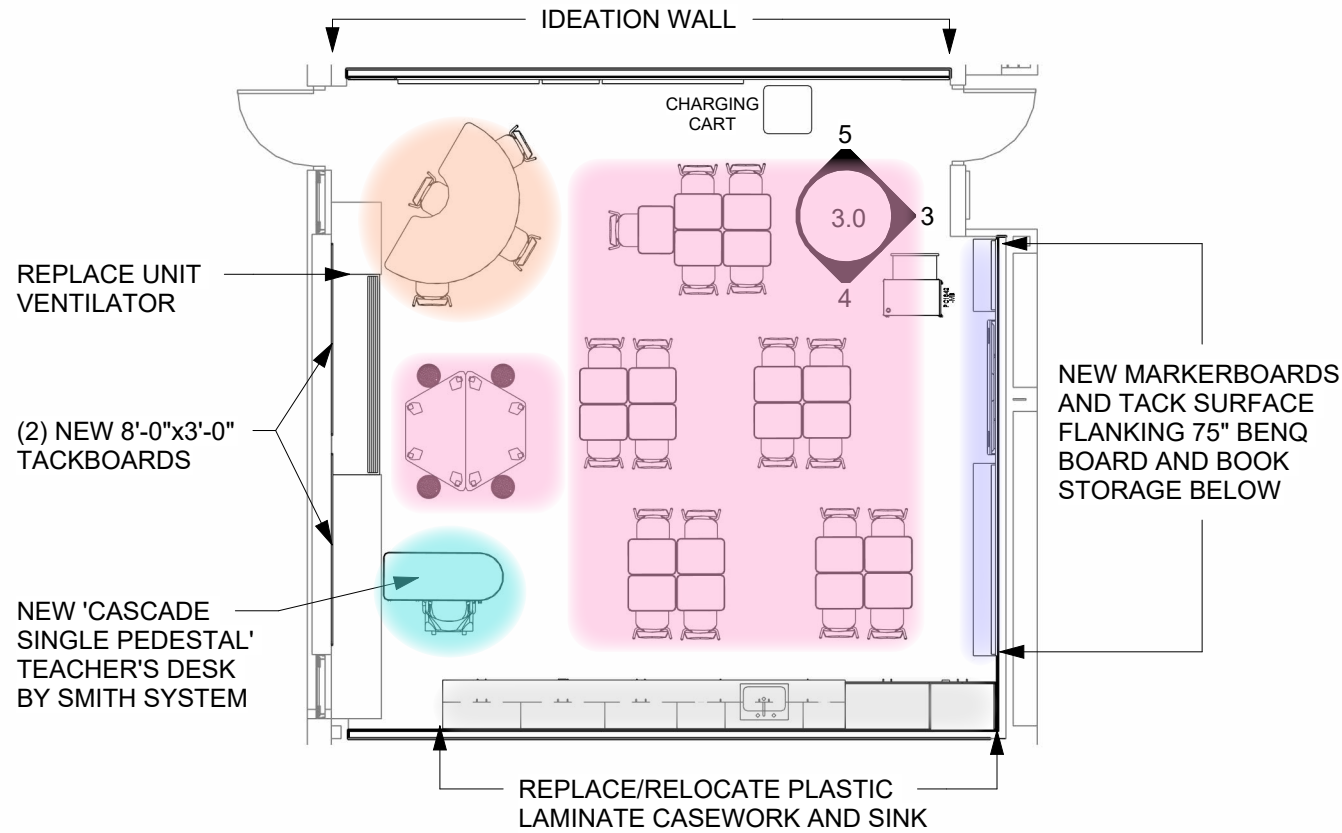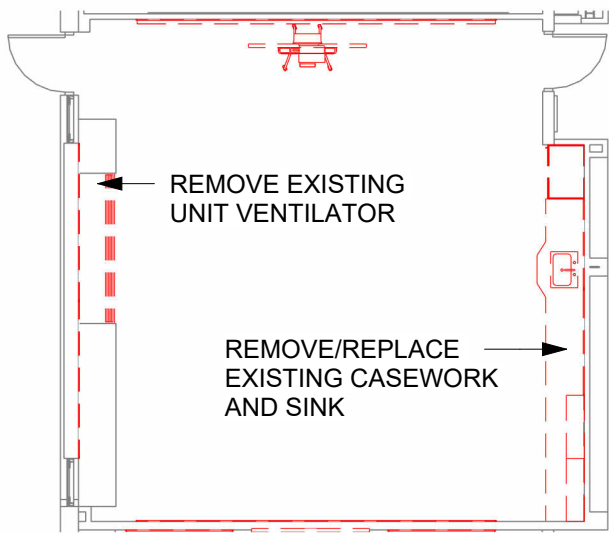


CLASSROOM ZONES


- STUDENT SEATING
- INSTRUCTIONAL
- TEACHER
- SMALL GROUP
- STORAGE/RESOURCE




[Click to View](#)

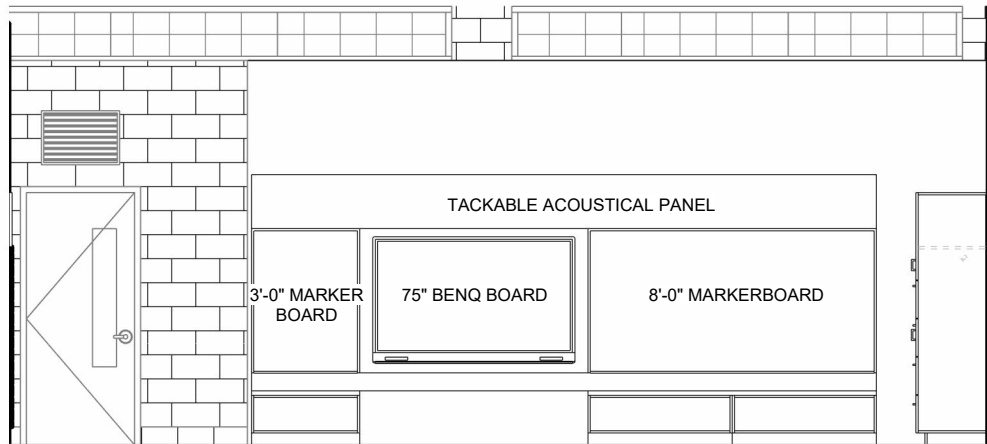

3 Proposed Instructional Elevation - Corridor Wall
3/16" = 1'-0"

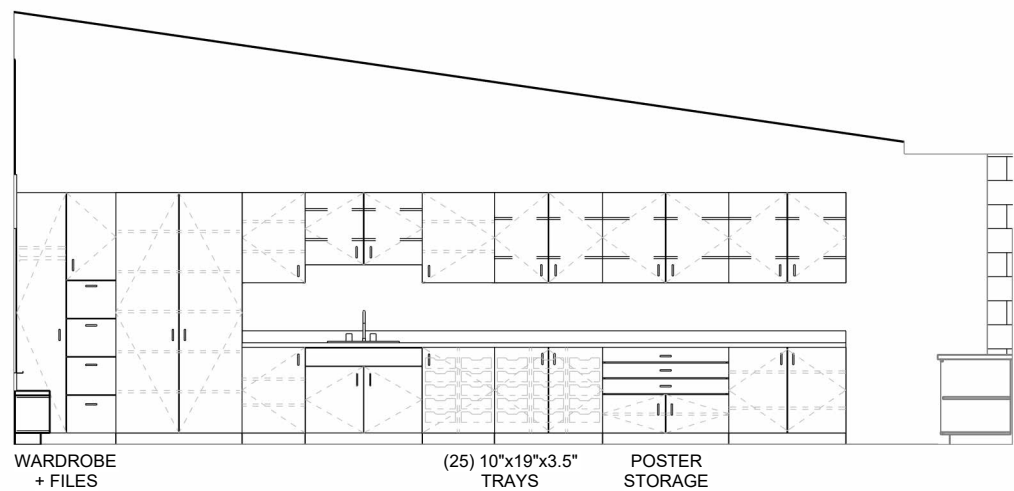


4 Proposed Casework Elevation
3/16" = 1'-0"

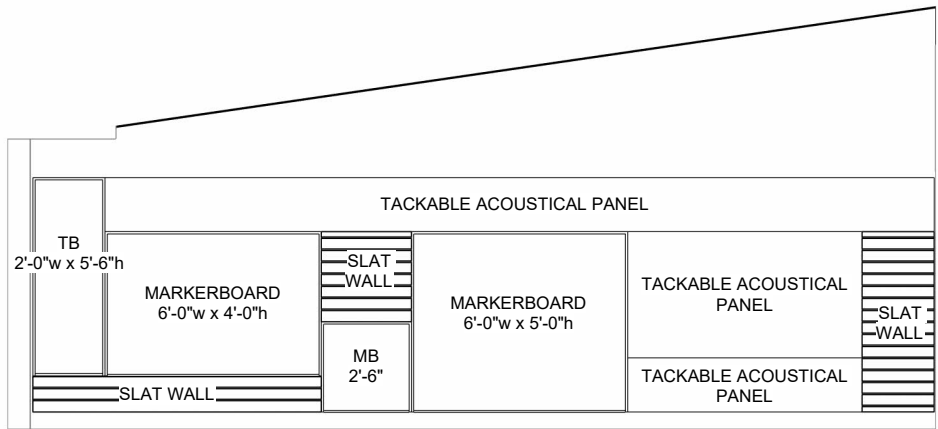

5 Proposed Ideation Wall Elevation
3/16" = 1'-0"

Second Grade

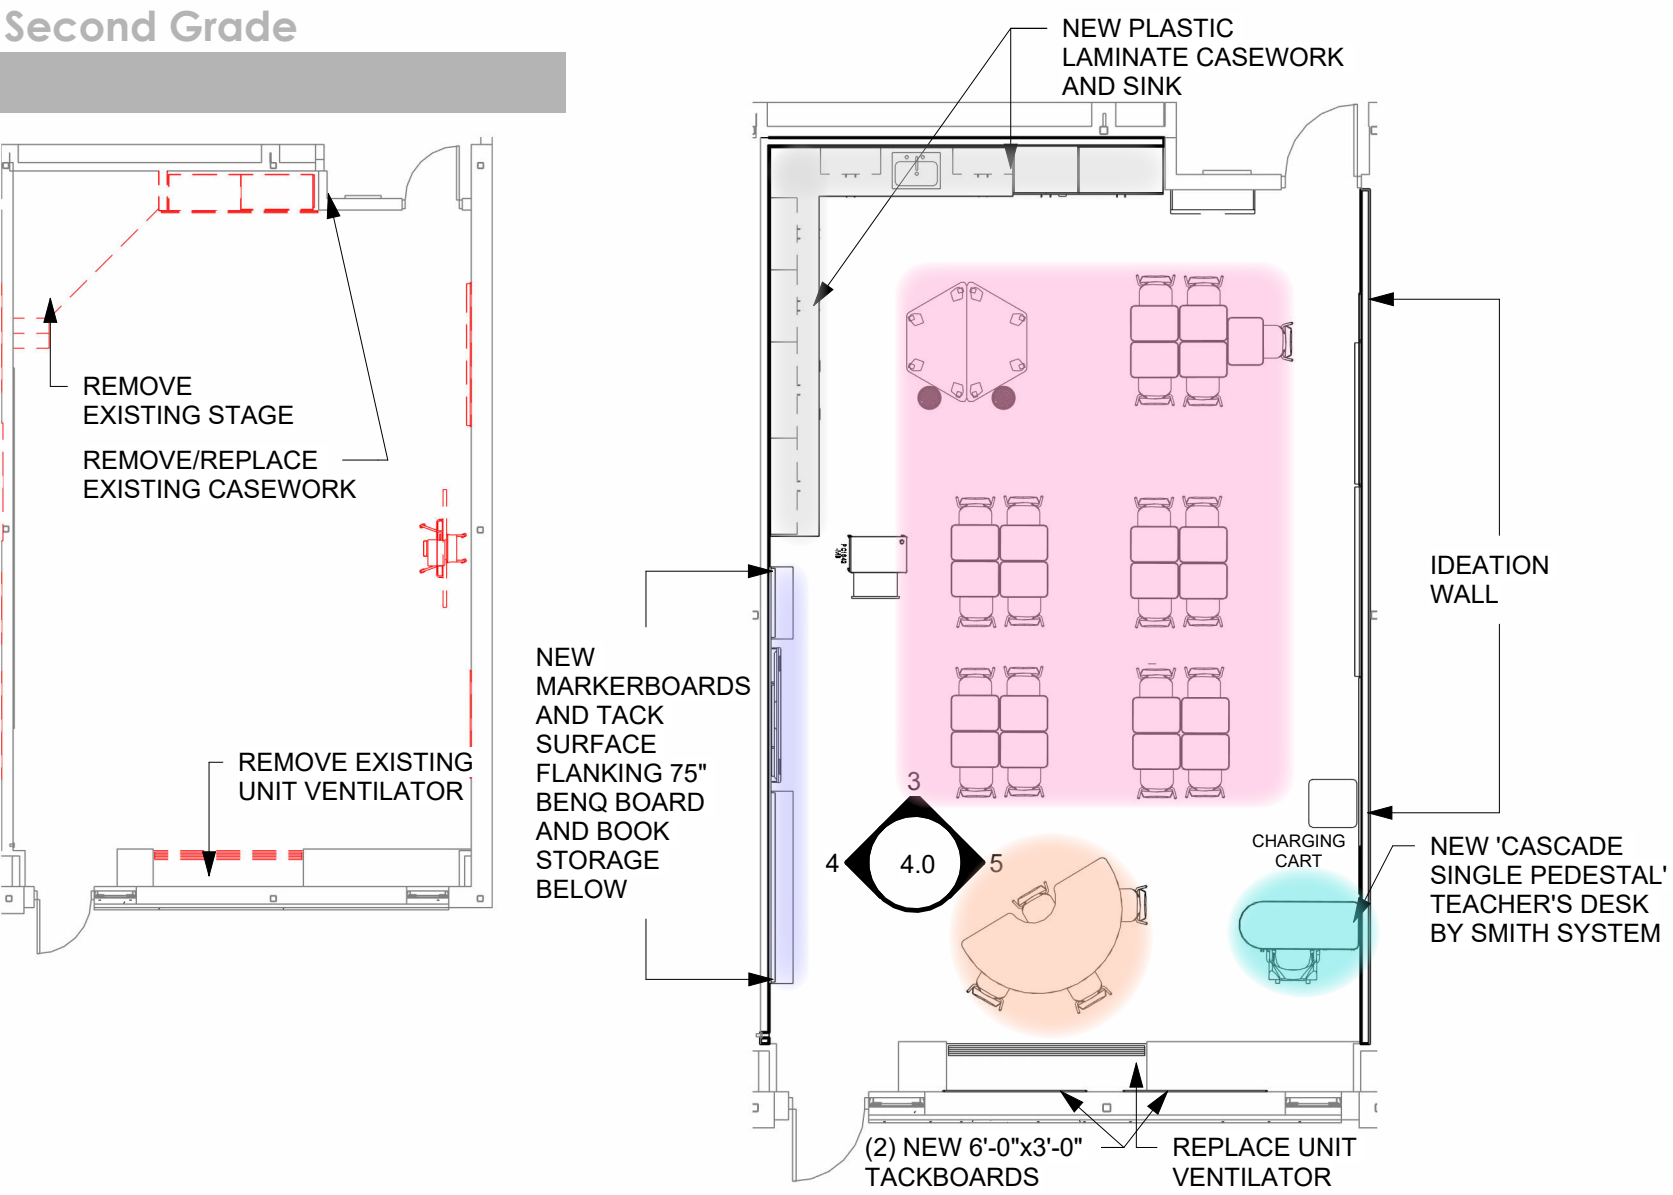


EXISTING BUILT-IN STORAGE: 172 CUBIC FEET
PROPOSED STORAGE: 310 CUBIC FEET




[Click to View](#)

CLASSROOM ZONES


- STUDENT SEATING
- INSTRUCTIONAL
- TEACHER
- SMALL GROUP
- STORAGE/RESOURCE

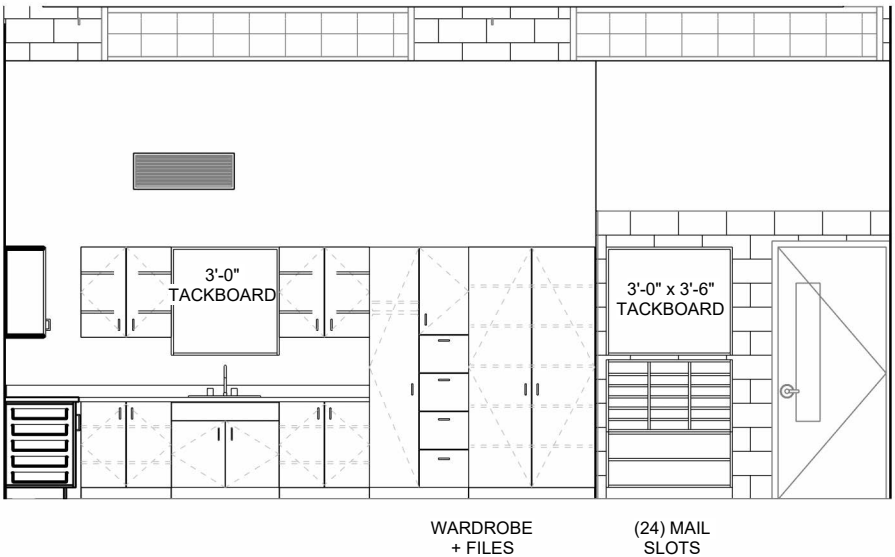

③ Proposed Casework Elevation (option C)
3/16" = 1'-0"

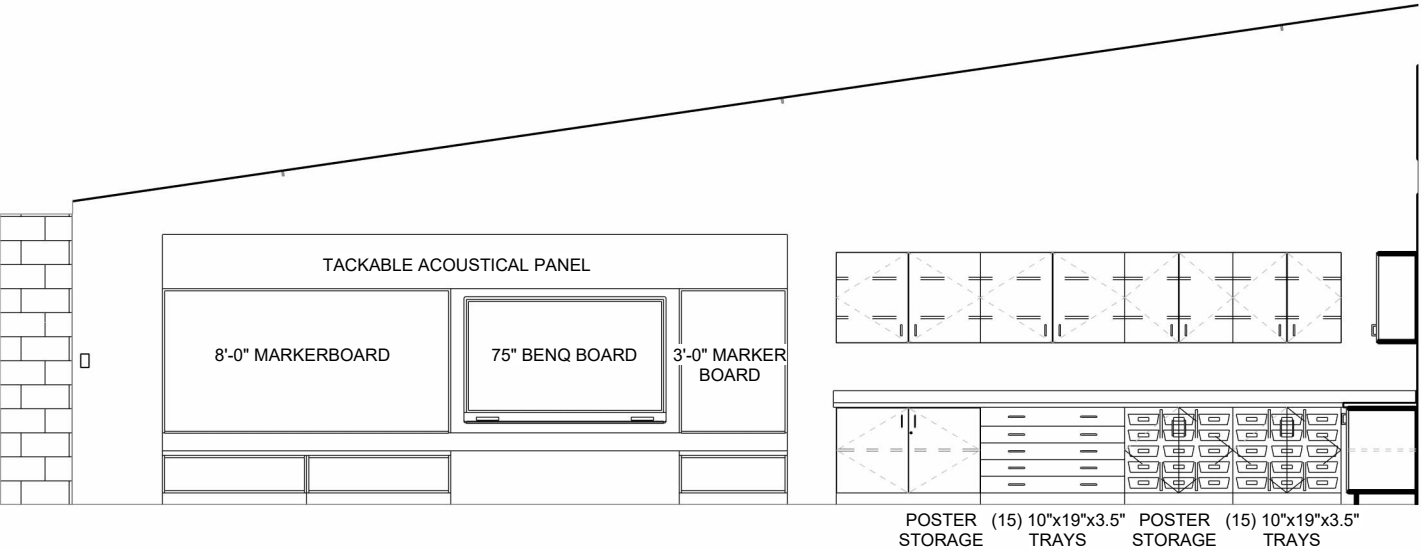

④ Proposed Instructional Elevation
3/16" = 1'-0"


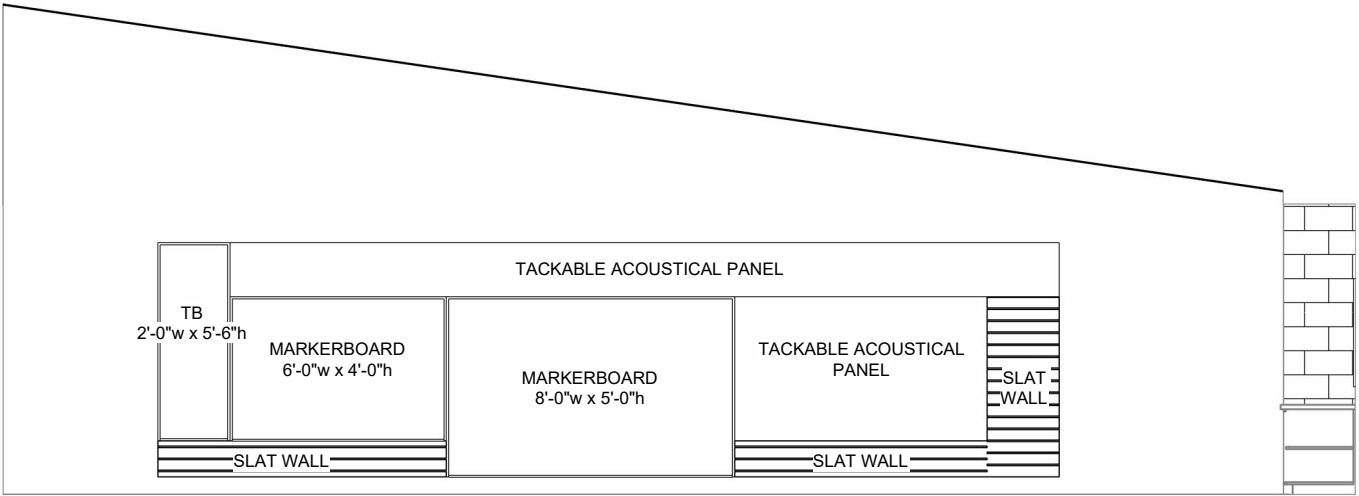


⑤ Proposed Ideation Wall Elevation (option C)
3/16" = 1'-0"








[Click to View](#)

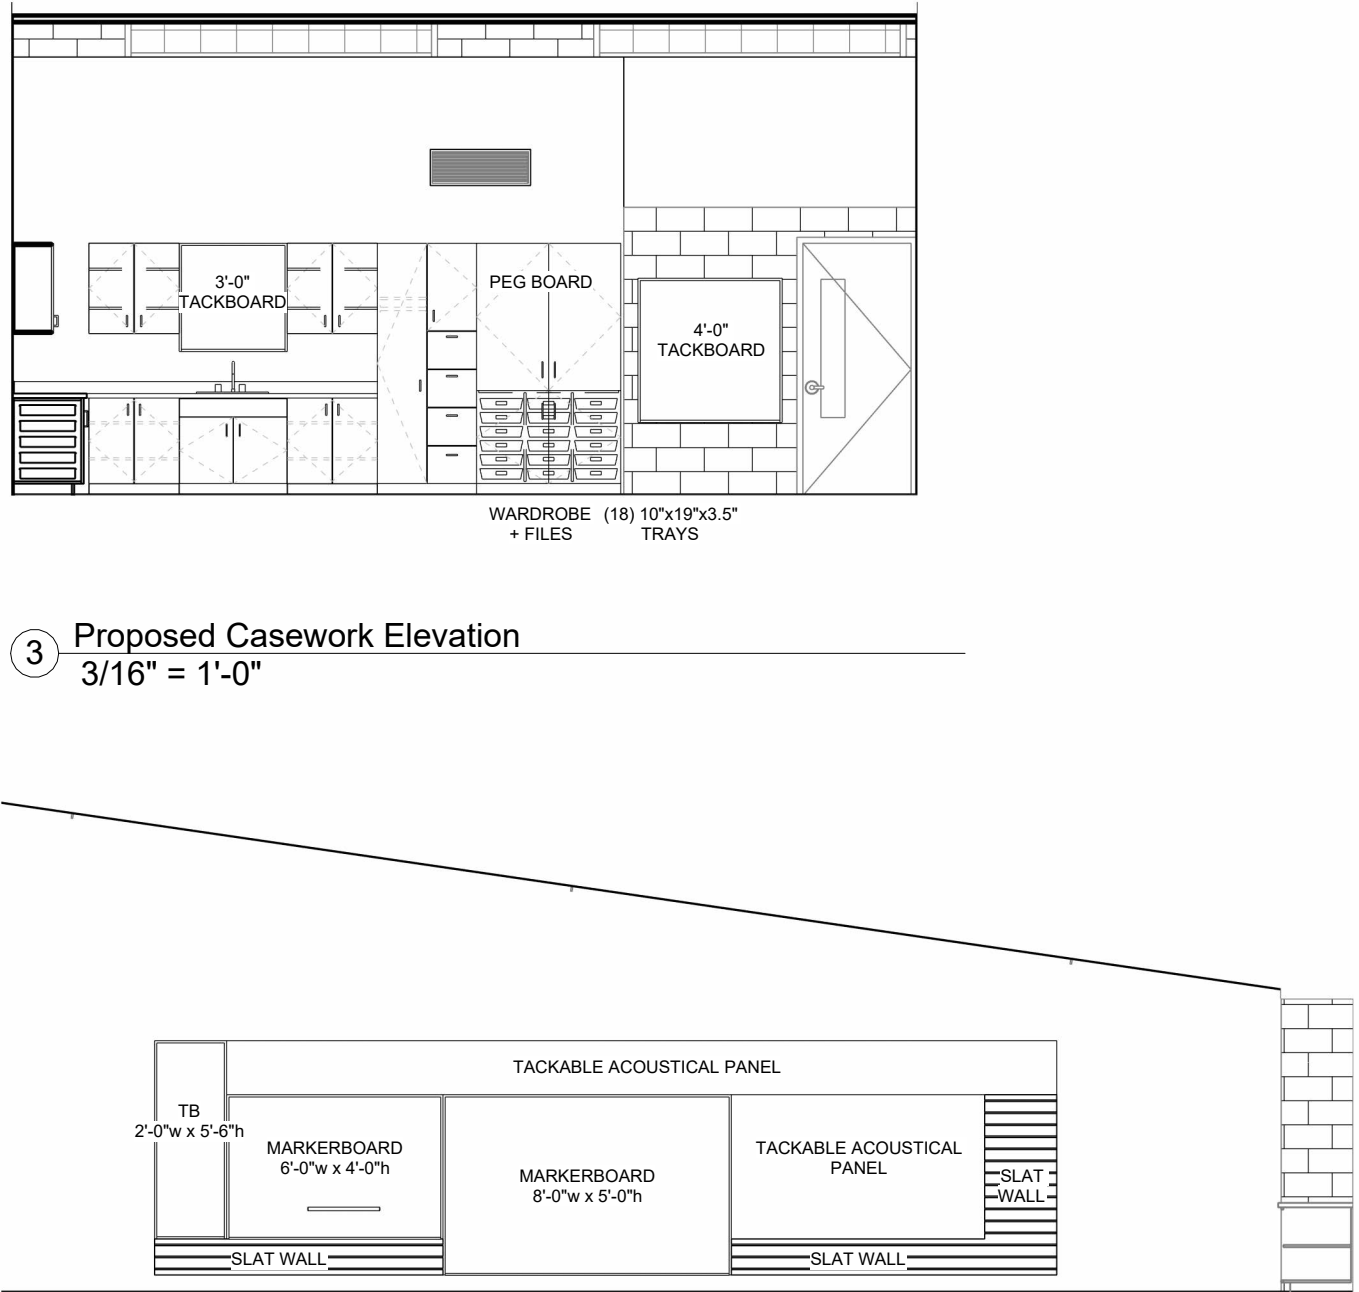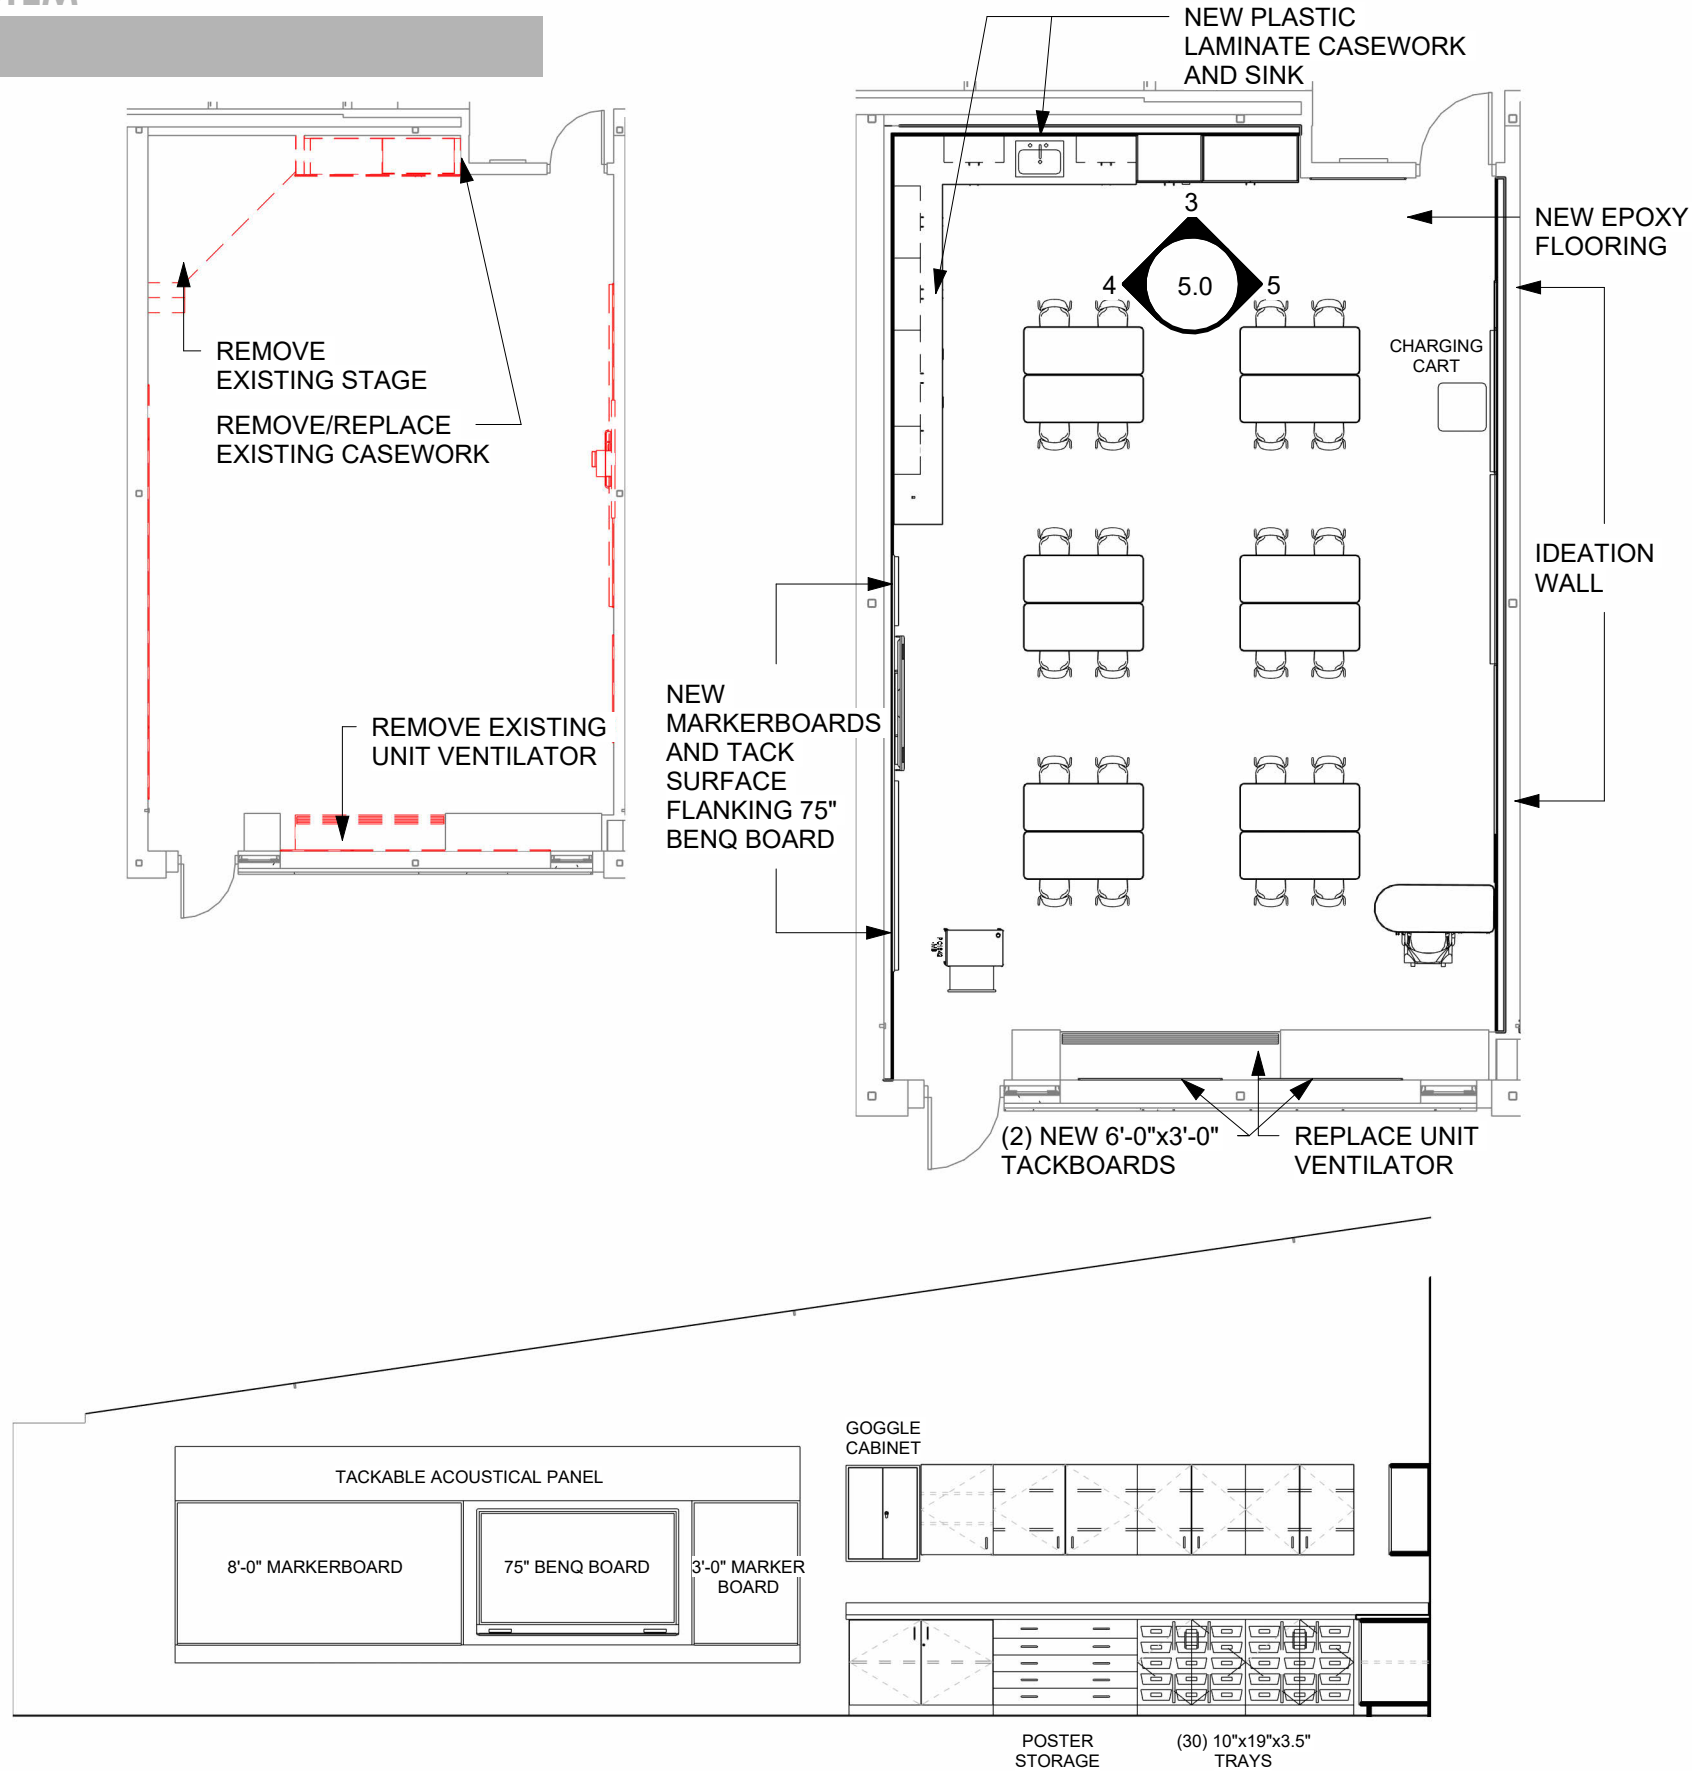


5 Proposed Ideation Wall Elevation
3/16" = 1'-0"


Art Room

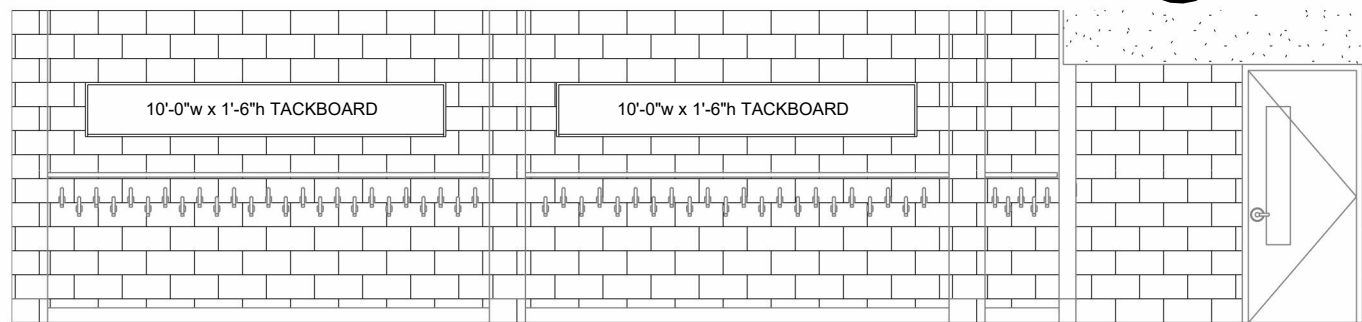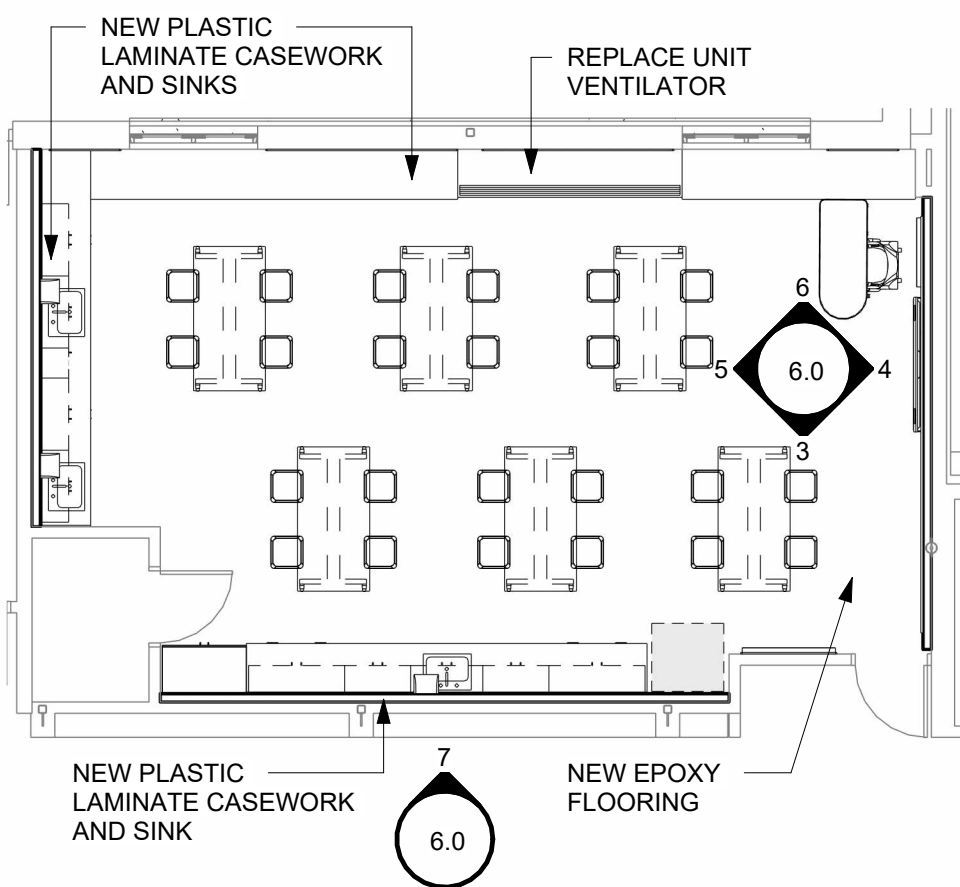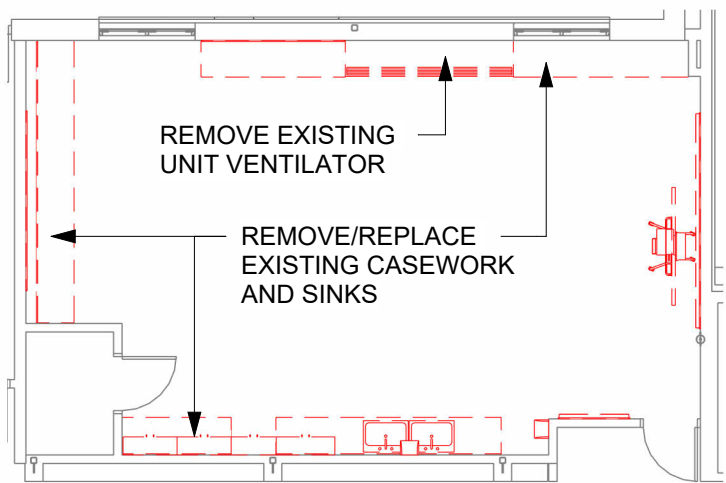

7 Typical Corridor Elevation
3/16" = 1'-0"

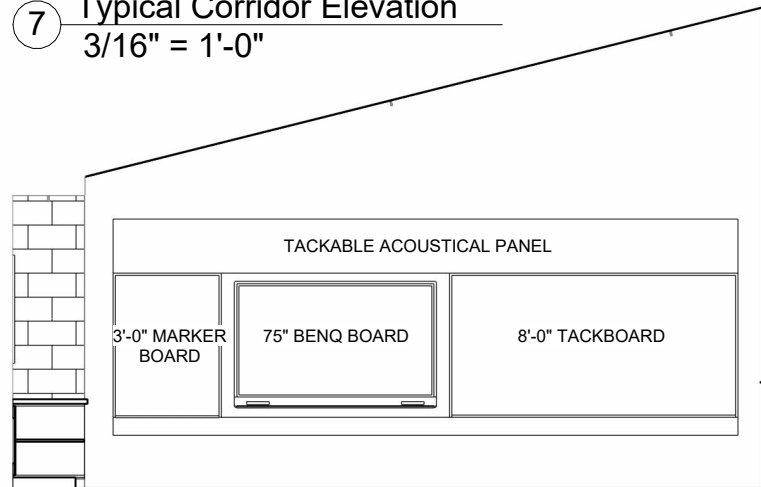

4 Proposed Instructional Elevation
3/16" = 1'-0"

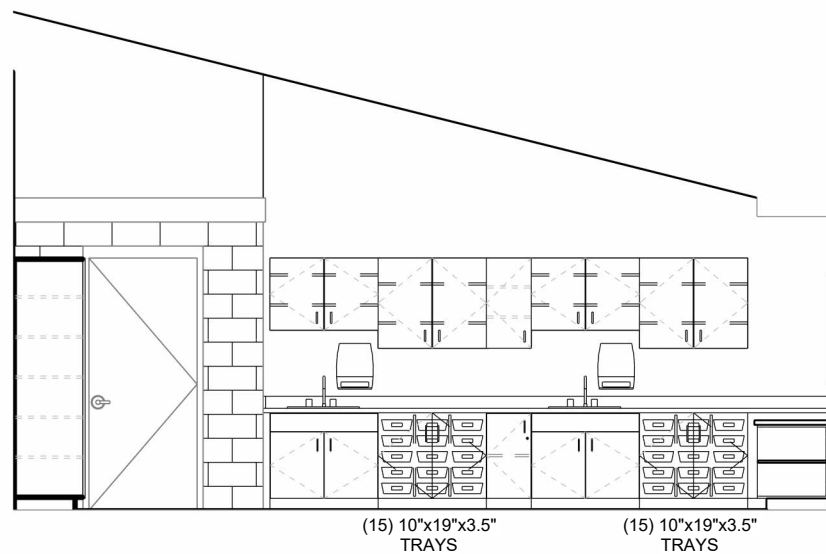


5 Proposed Casework Elevation
3/16" = 1'-0"

EXISTING BUILT-IN STORAGE:
PROPOSED STORAGE:


264 CUBIC FEET
440 CUBIC FEET




[Click to View](#)

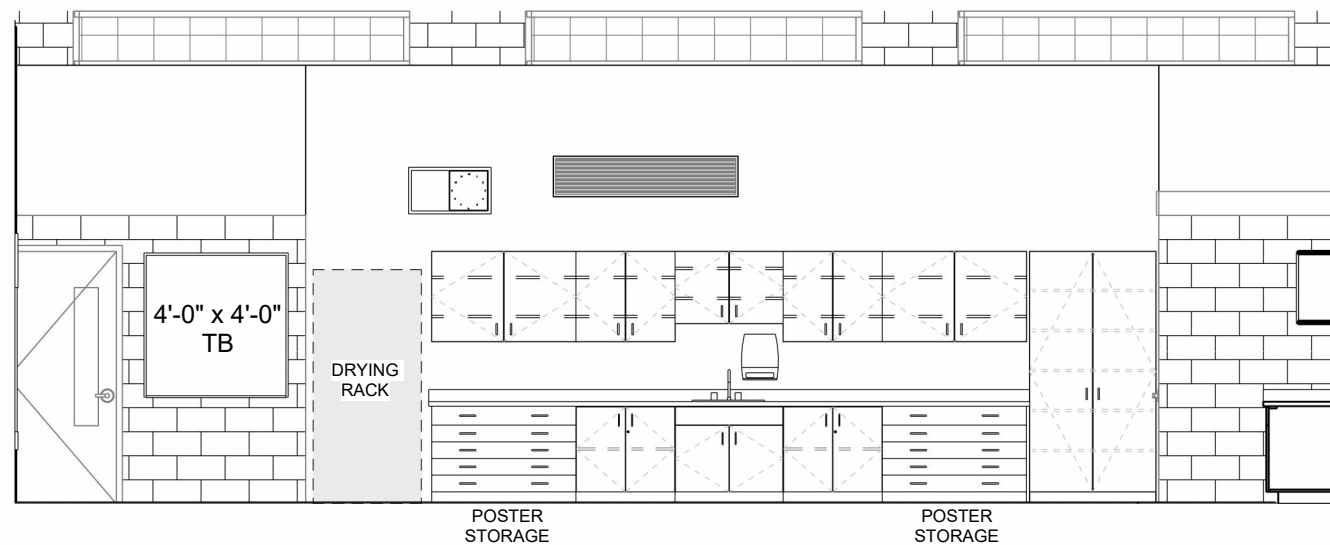



3 Proposed Casework Elevation
3/16" = 1'-0"

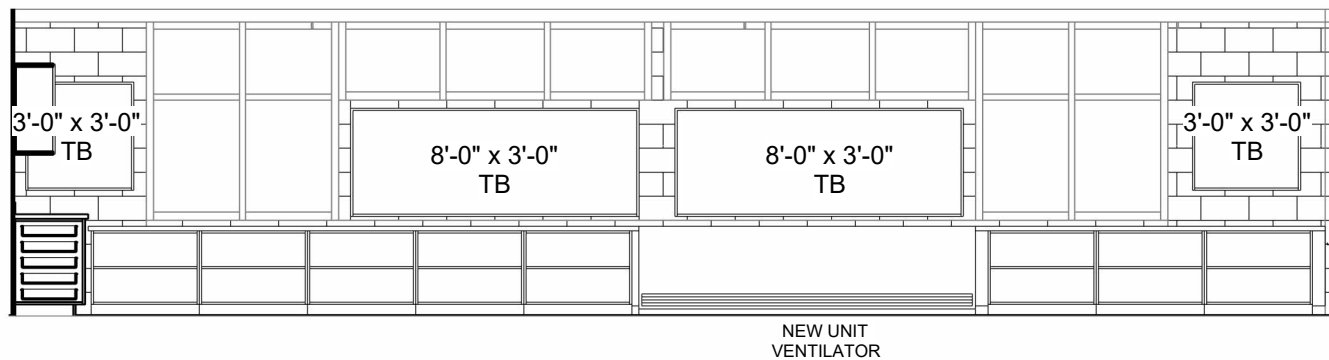


6 Proposed Casework Elevation
3/16" = 1'-0"

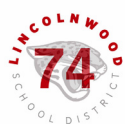


Music Room

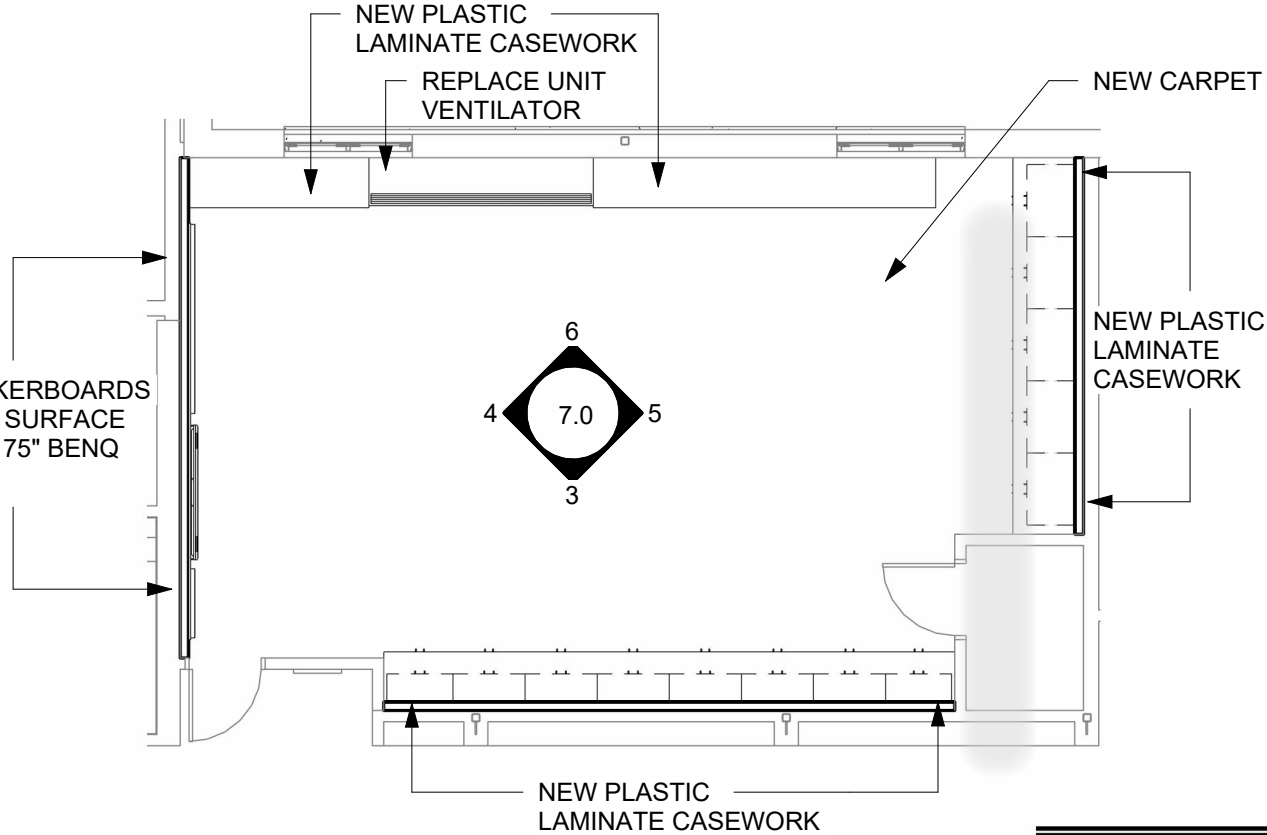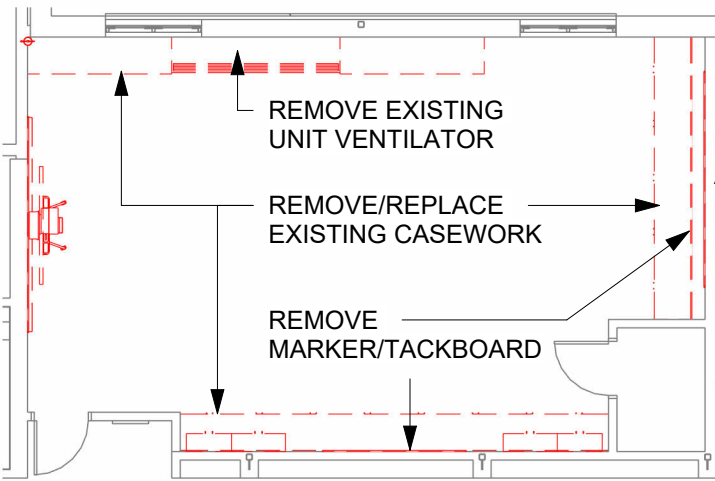


EXISTING BUILT-IN STORAGE: 295 CUBIC FEET
PROPOSED STORAGE: 460 CUBIC FEET

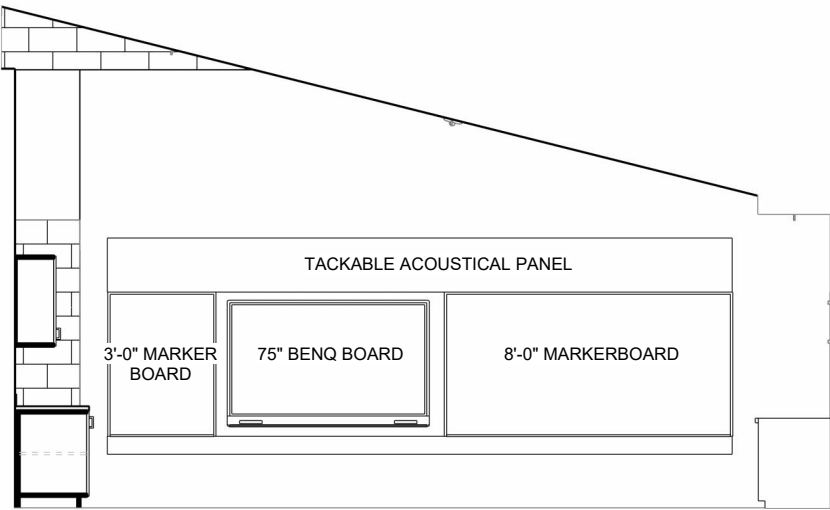


4 Proposed Classroom Elevation
3/16" = 1'-0"

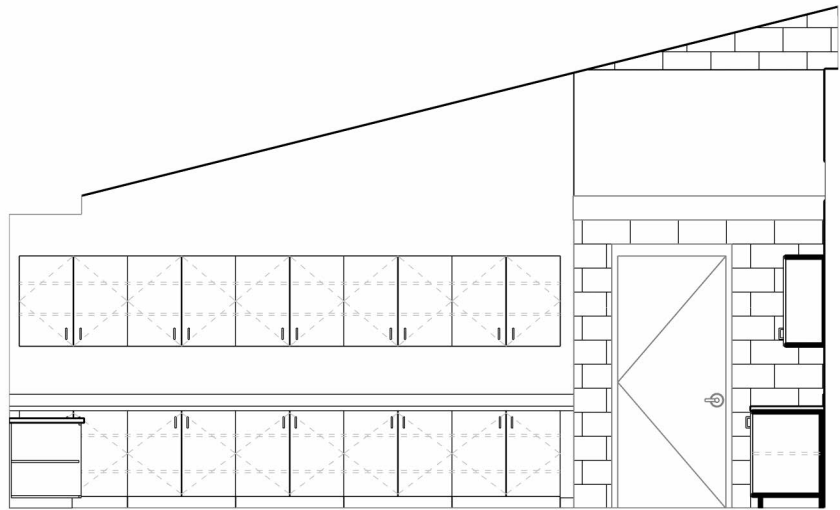

5 Proposed Casework Elevation
3/16" = 1'-0"

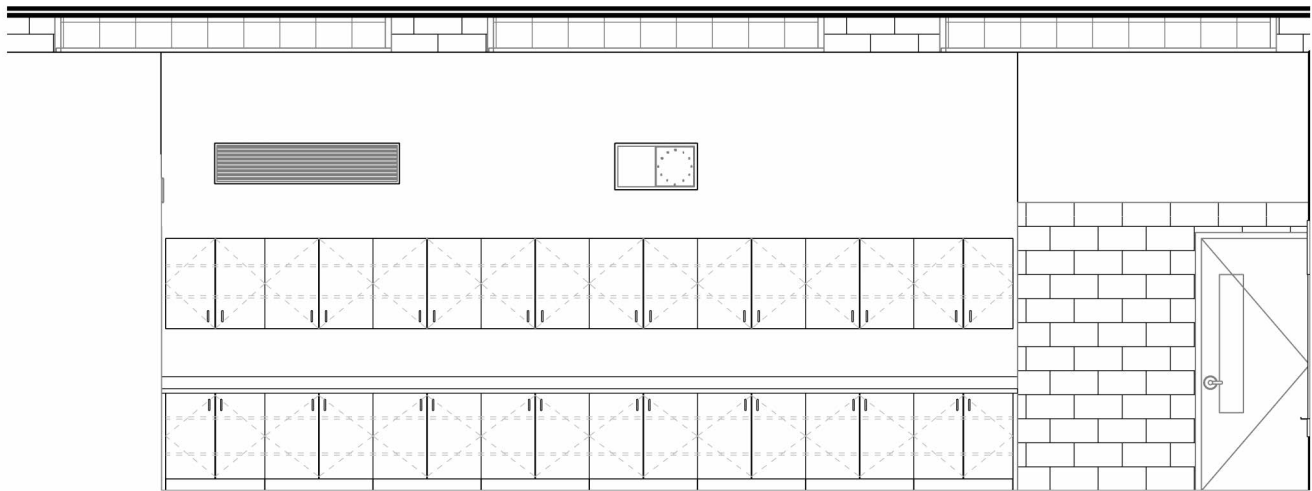


3 Proposed Casework Elevation
3/16" = 1'-0"

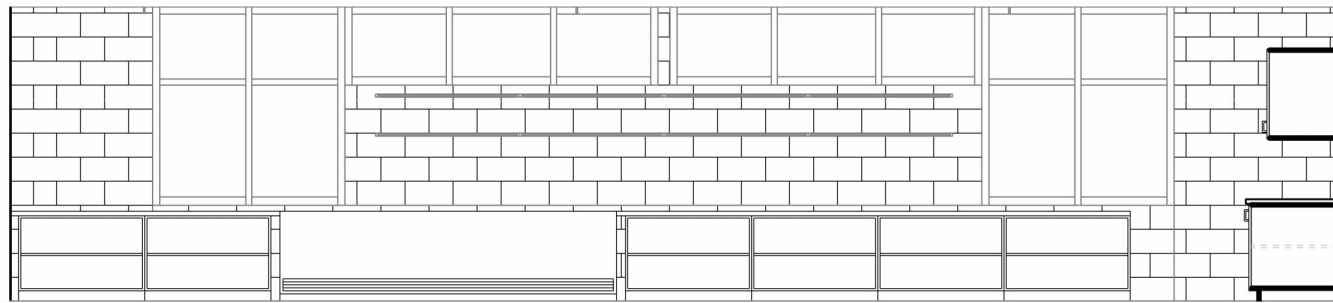


6 Proposed Casework Elevation
3/16" = 1'-0"


Typical Classroom Finishes

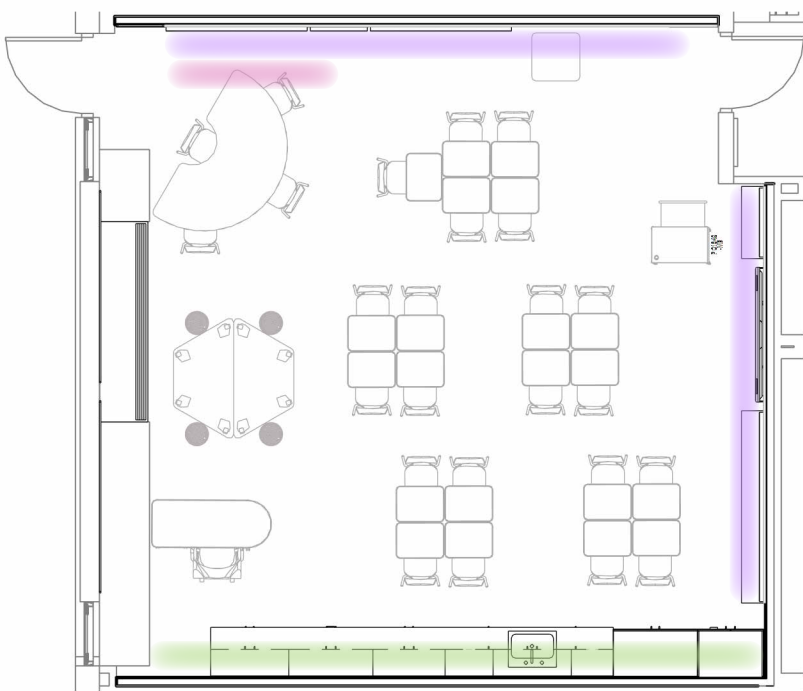



WALLS

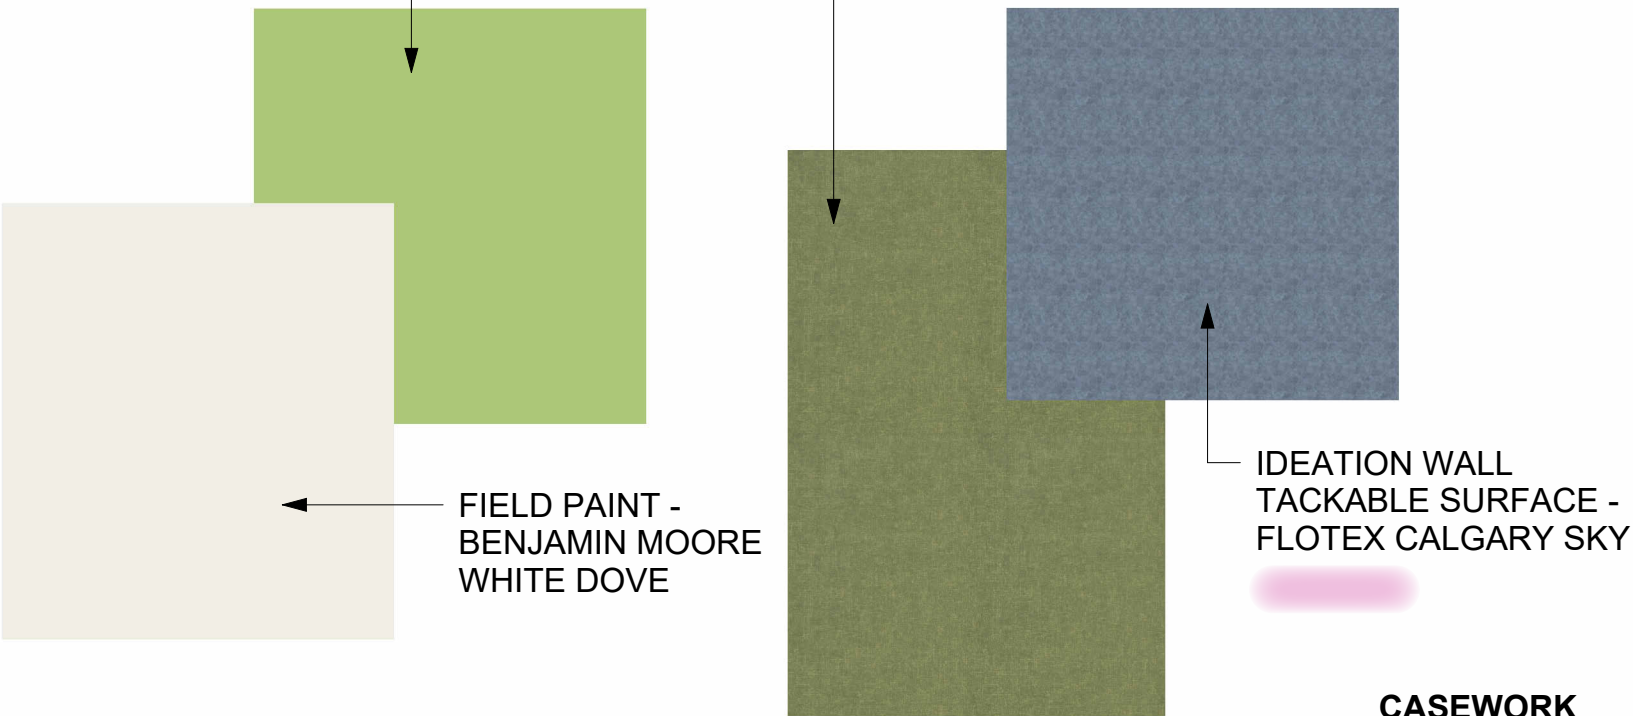


DOORS

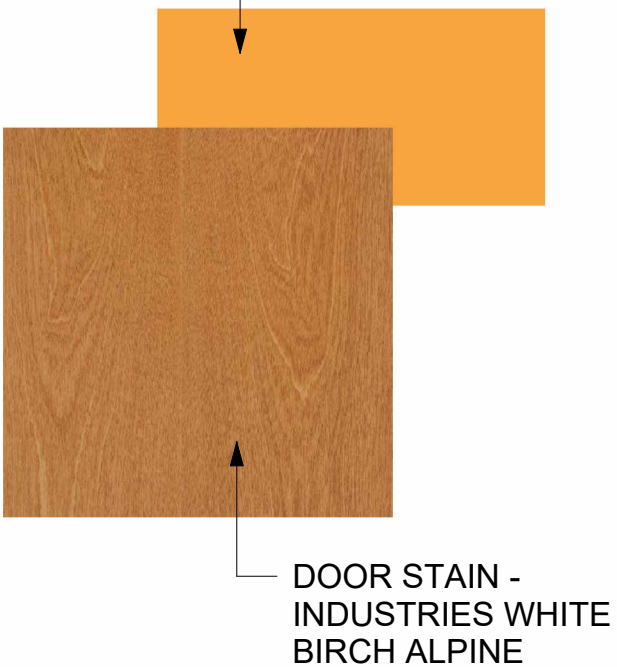

FLOOR

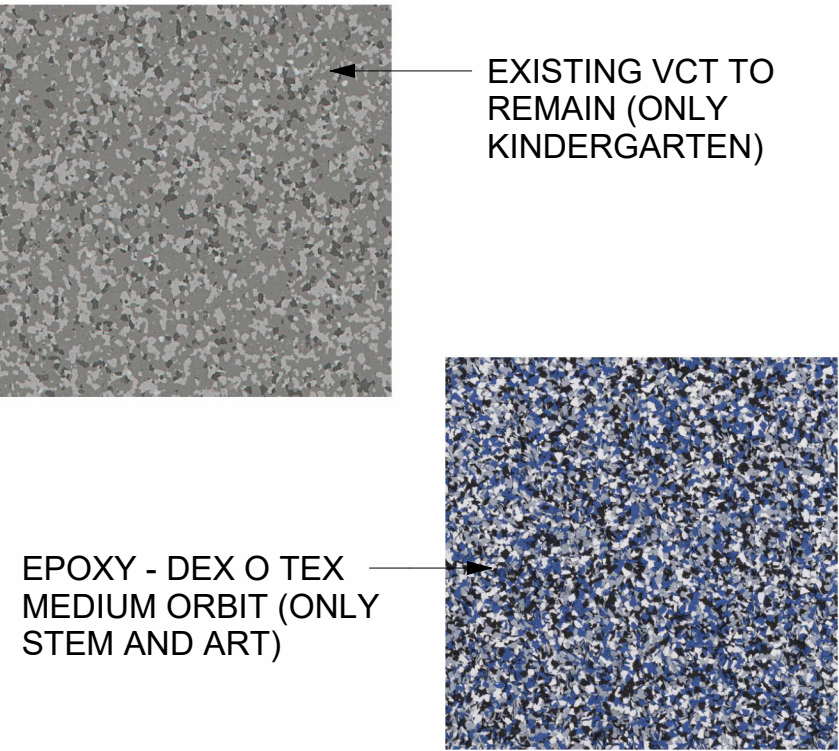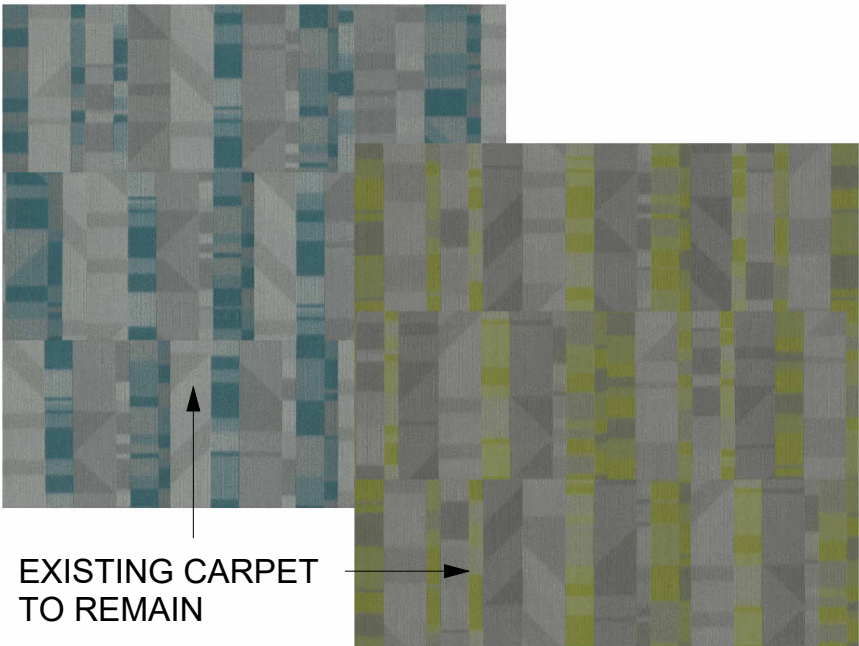

CASEWORK

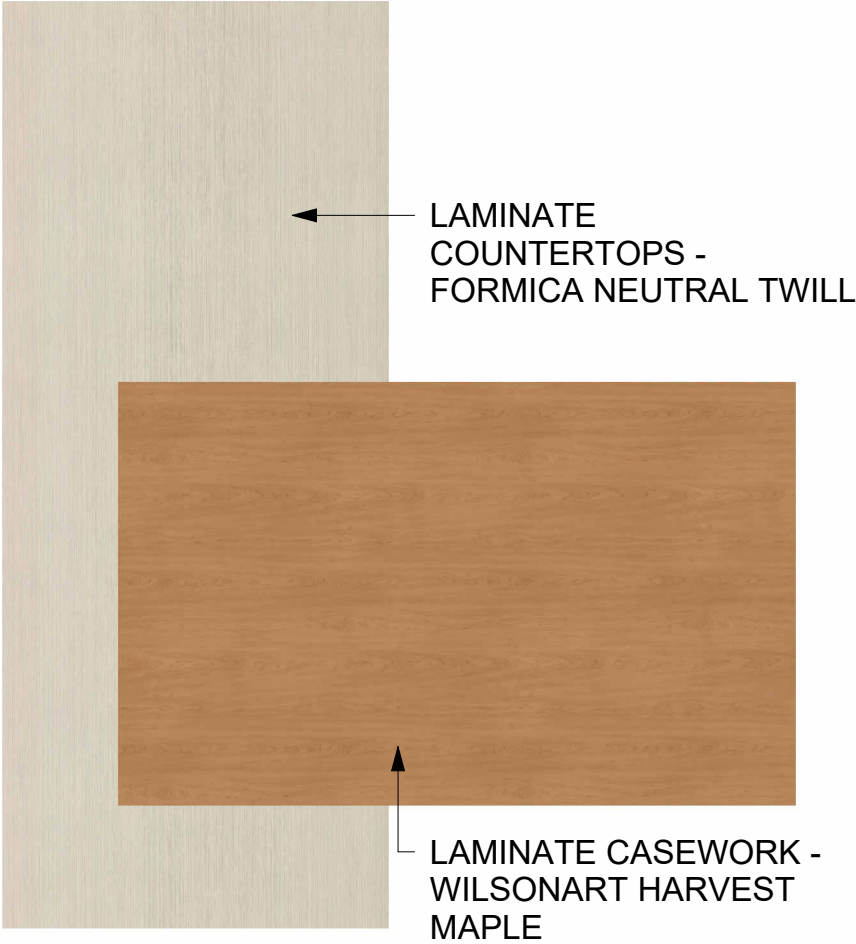



OPTION 1 - AXIS AIR PENDANT





OPTION 2 - FINELITE HP-4




OPTION 1 - SAMPLE INSTALL



OPTION 2 - SAMPLE INSTALL

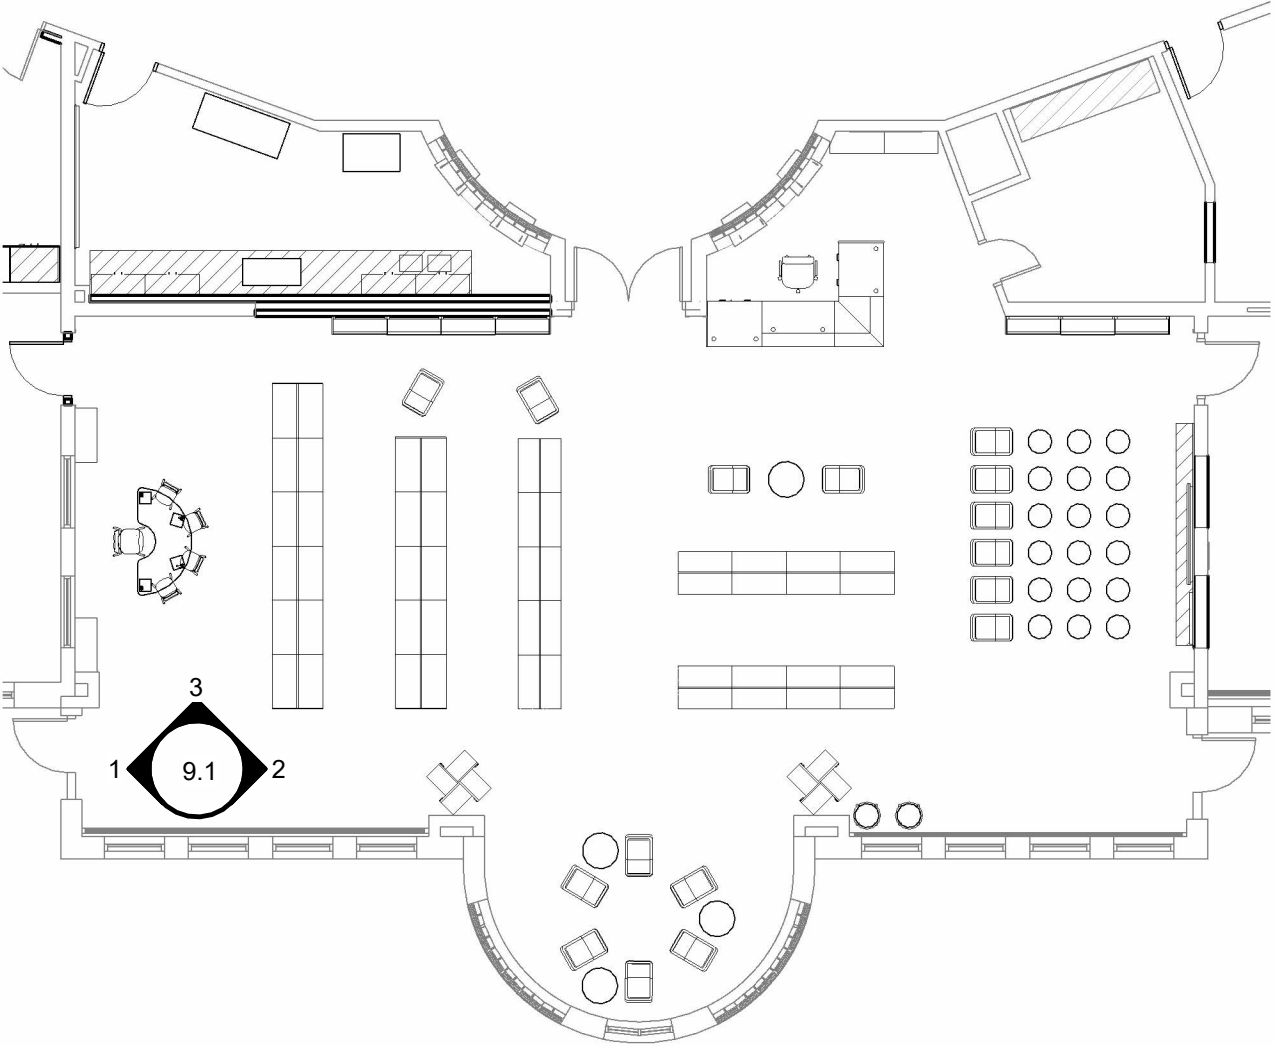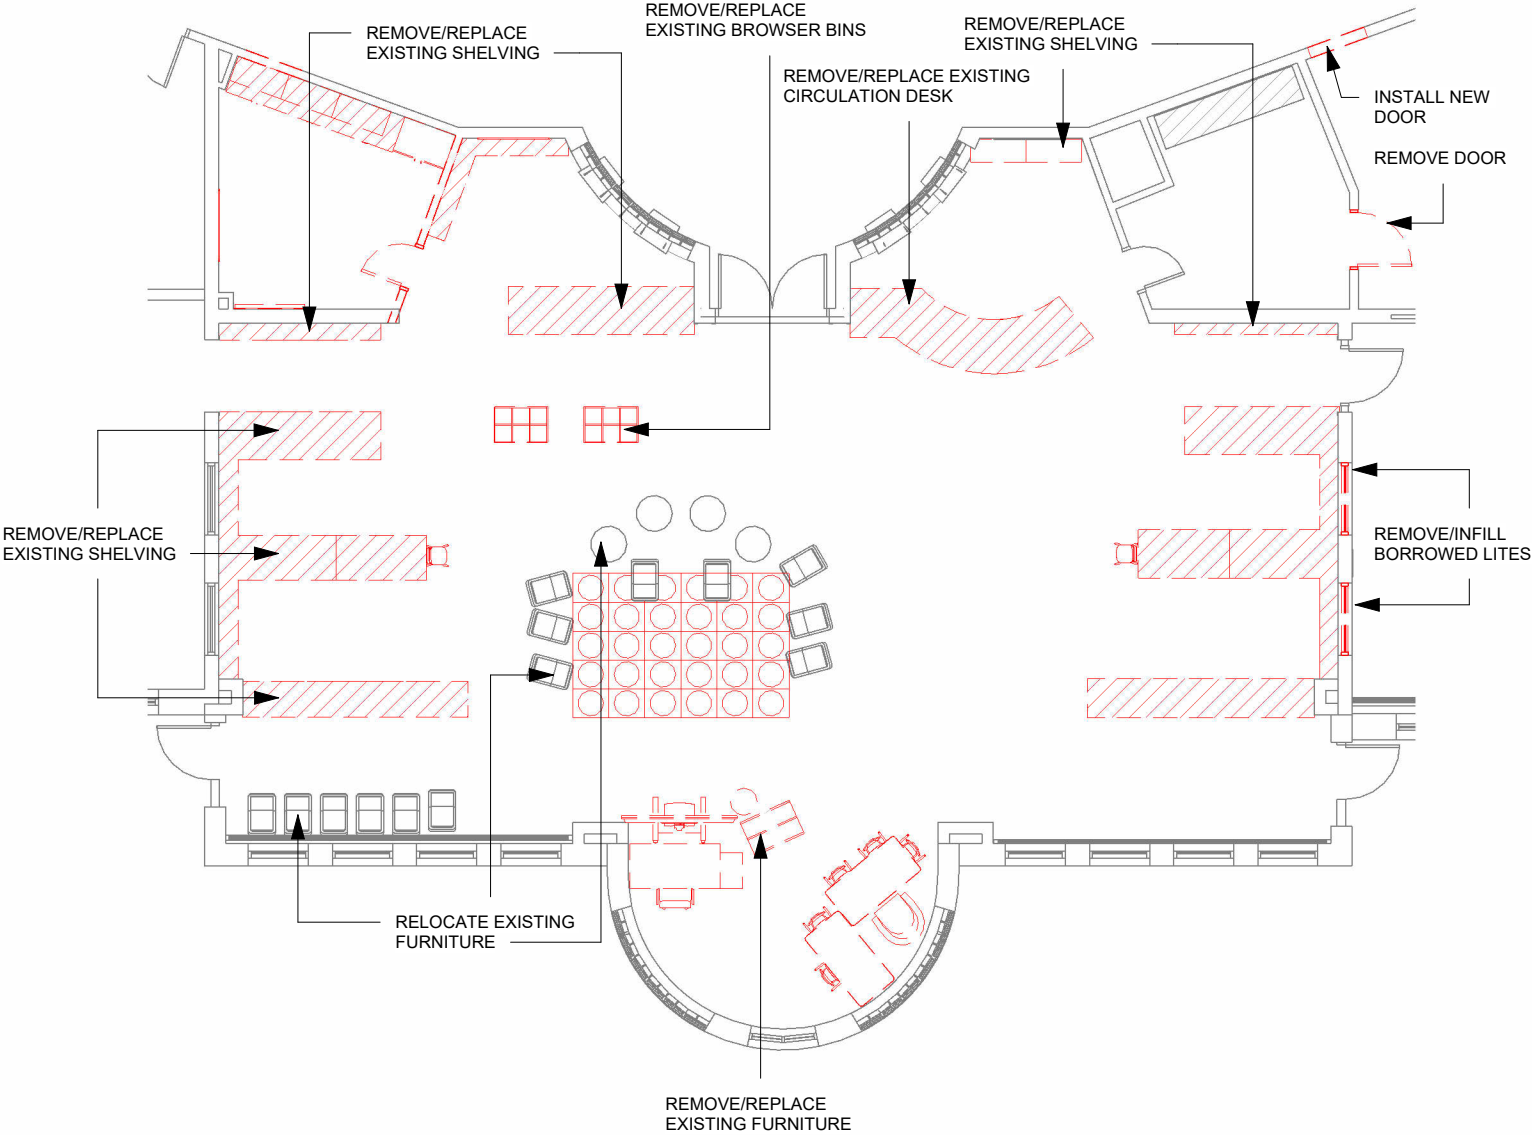

Shelving Floor Plan

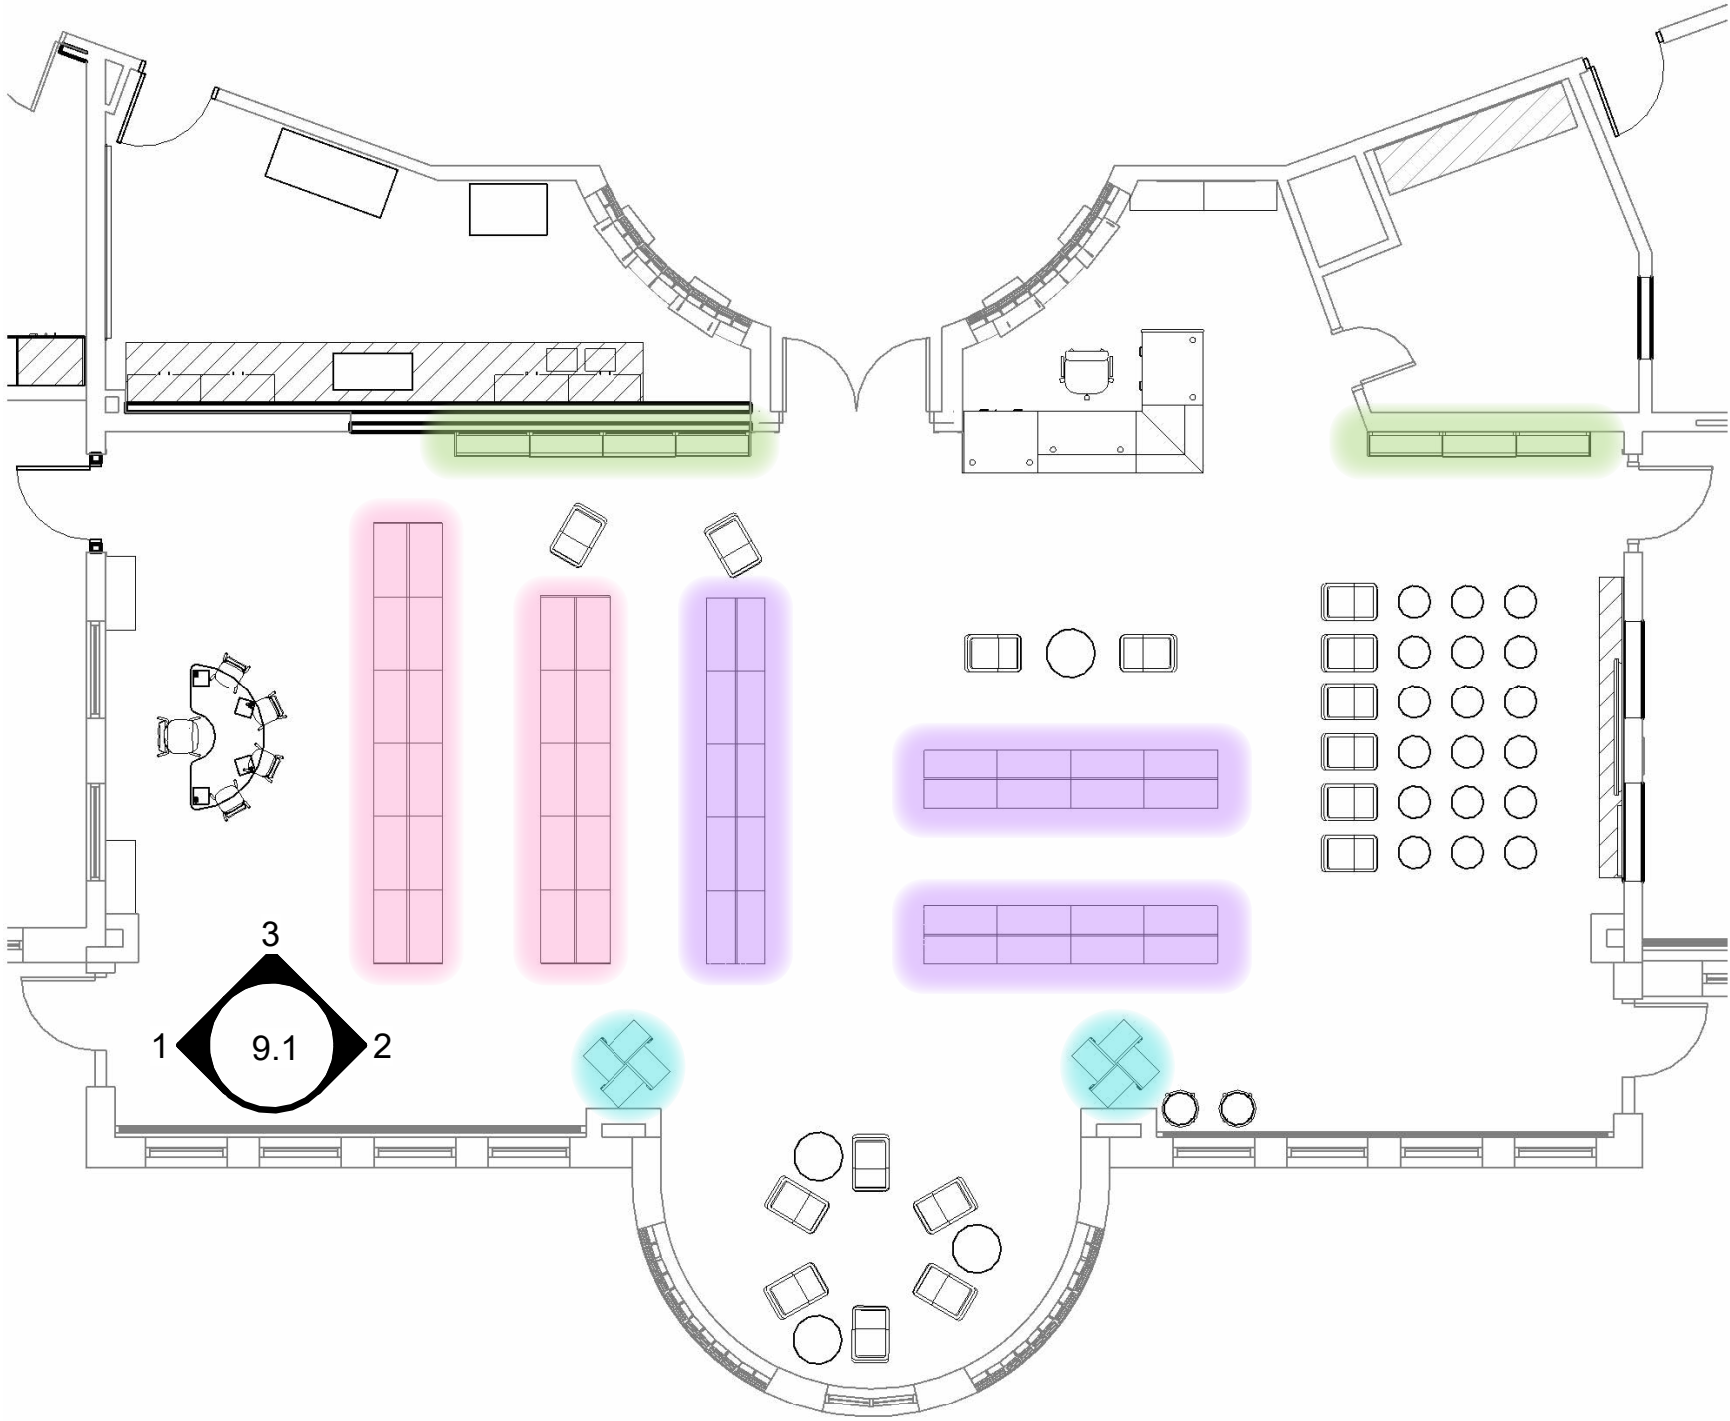



SHELVING TYPES

- 42" / 3 SHELVES PER UNIT / DOUBLE SIDED / FACE OUT / PICTURE BOOKS
- 42" / 3 SHELVES PER UNIT / DOUBLE SIDED / SPINE OUT / NON-FICTION
- 48" / SPINNERS / SPINE OUT / CHAPTER BOOKS & GRAPHIC NOVELS
- 66" / 5 SHELVES PER UNIT / SINGLE SIDED / SPINE OUT / CHAPTER BOOKS & GRAPHIC NOVELS




ALL IMAGES ARE FOR REFERENCE ONLY, COLORS AND MATERIALS WILL BE SELECTED AT A LATER POINT

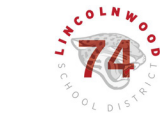


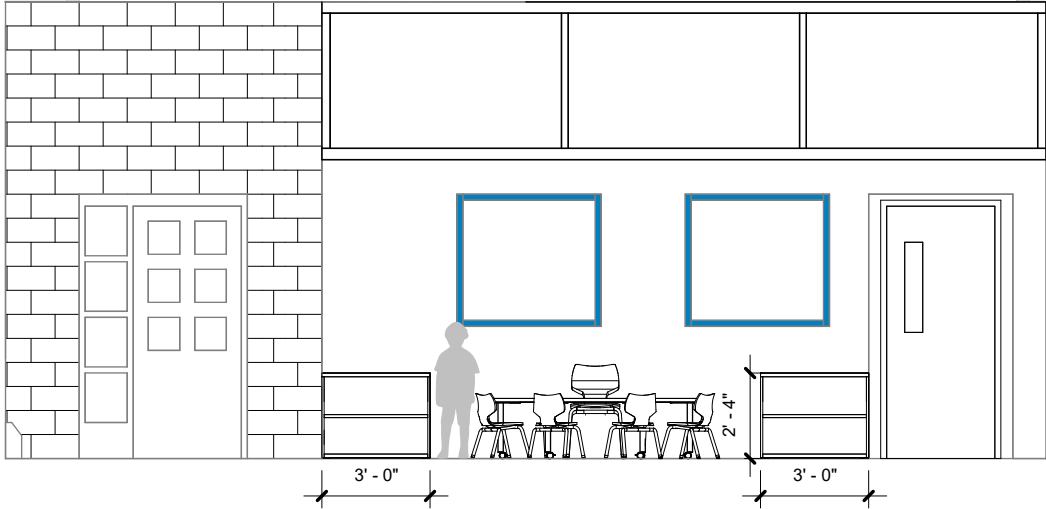

1 Proposed Reading Group Elevation
3/16" = 1'-0"


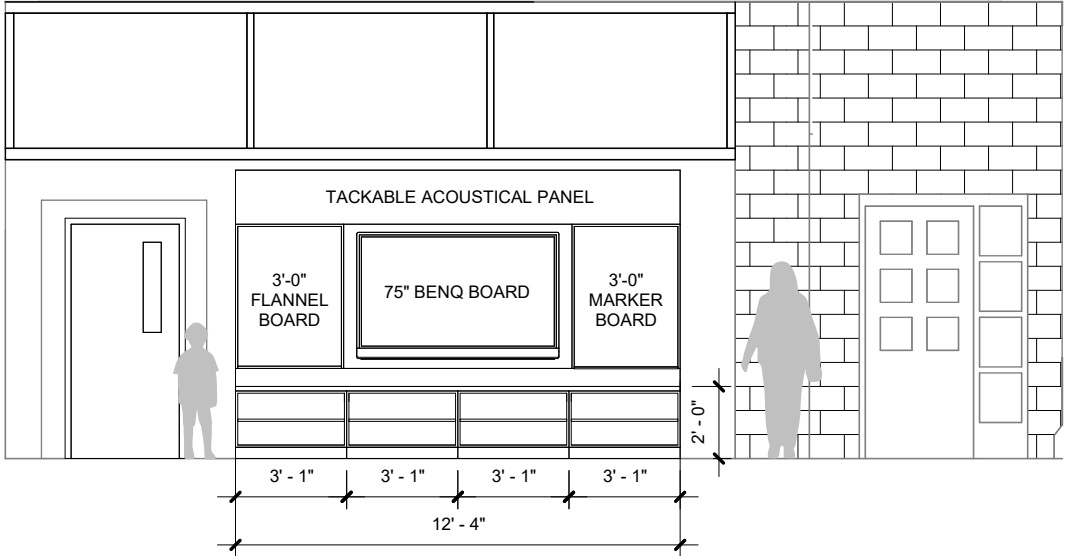


2 Proposed Instructional Elevation
3/16" = 1'-0"

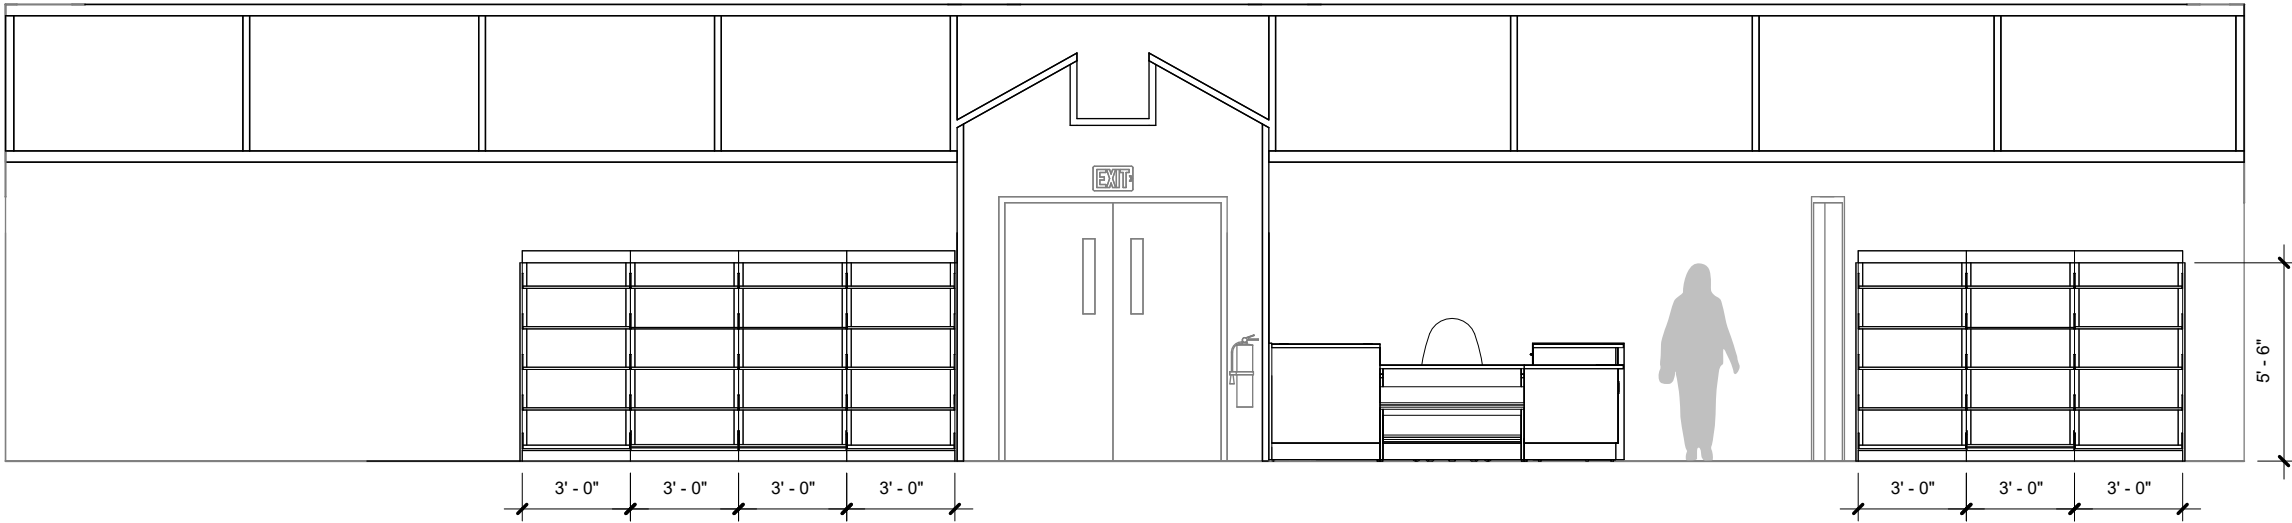

3 Proposed Shelving Elevation
3/16" = 1'-0"

Finishes

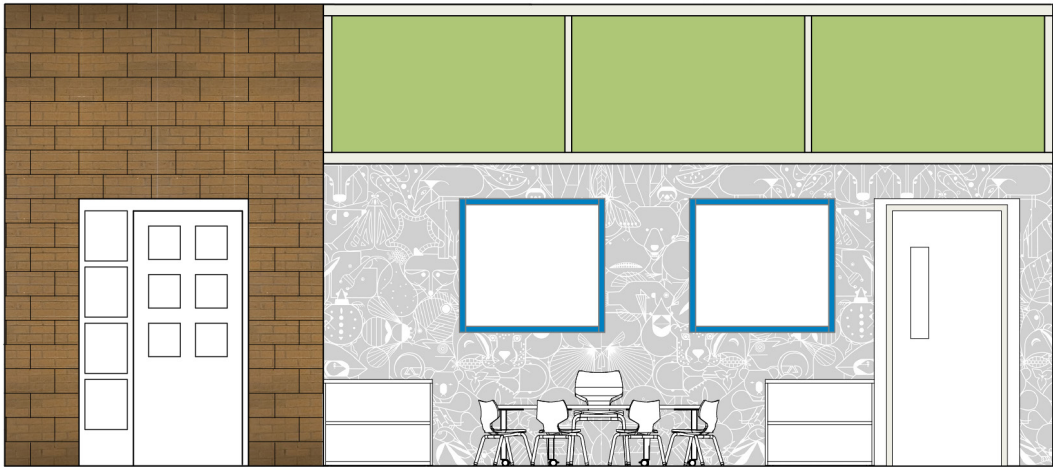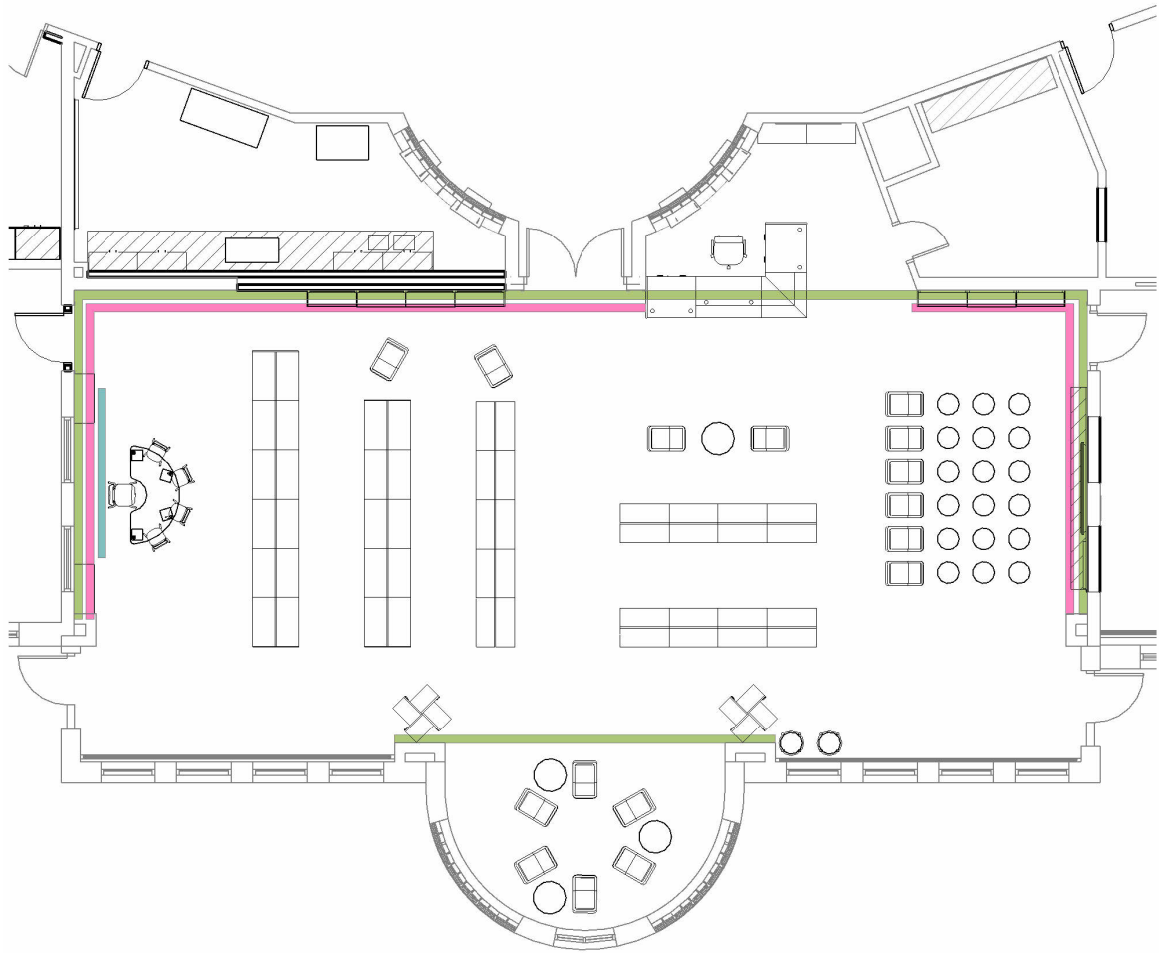


EXISTING FOR REFERENCE

FINISHES

- WOOD TRIM & OVERALL FOR NO WALLCOVERING AREAS
- WINDOW TRIM
- ABOVE WALLCOVERING
- WALLCOVERING



BENJAMIN MOORE
PAINT - SOFT JAZZ

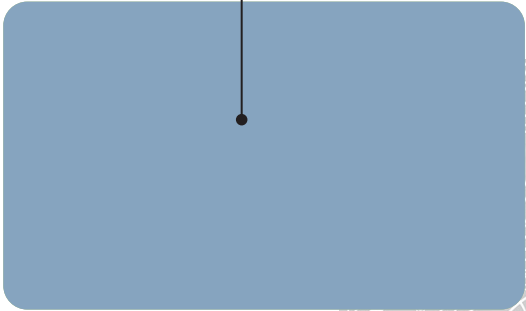


EXISTING CARPET
TO REMAIN



DESIGNTEX
WALLCOVERING -
BEGUILLED BY
THE WILD WALLS

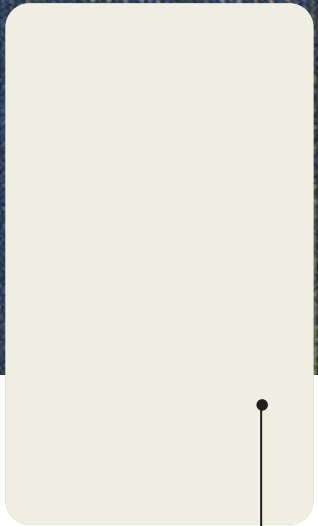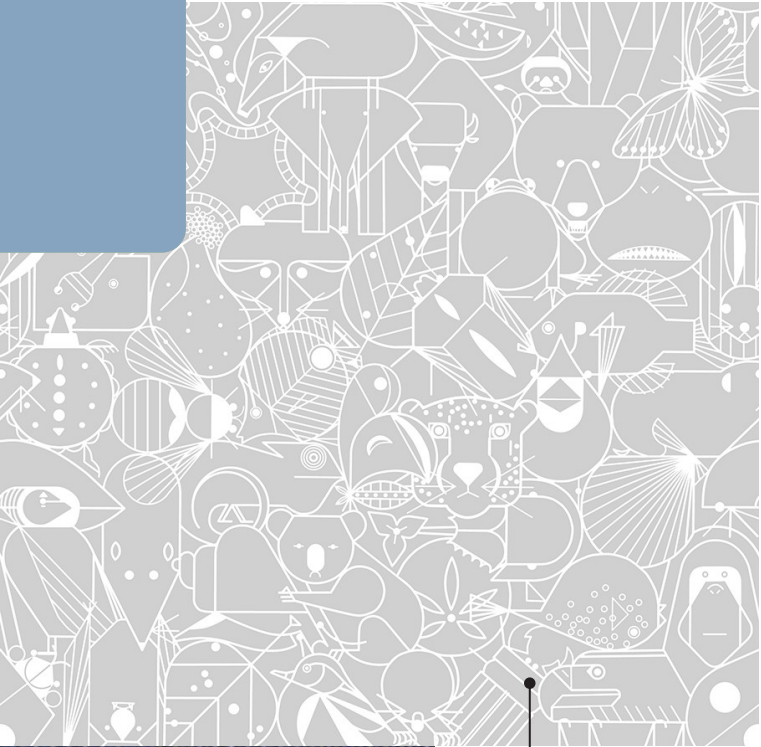


BENJAMIN MOORE
PAINT - WHITE DOVE

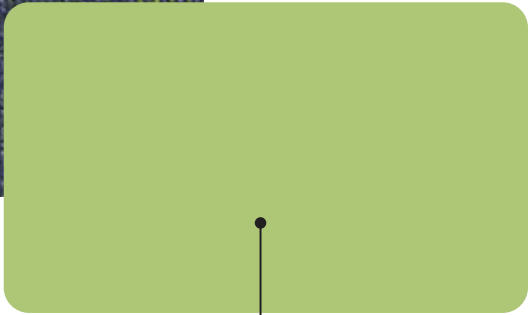

BENJAMIN MOORE
PAINT - STEM GREEN



Reflected Ceiling Plan Option 1

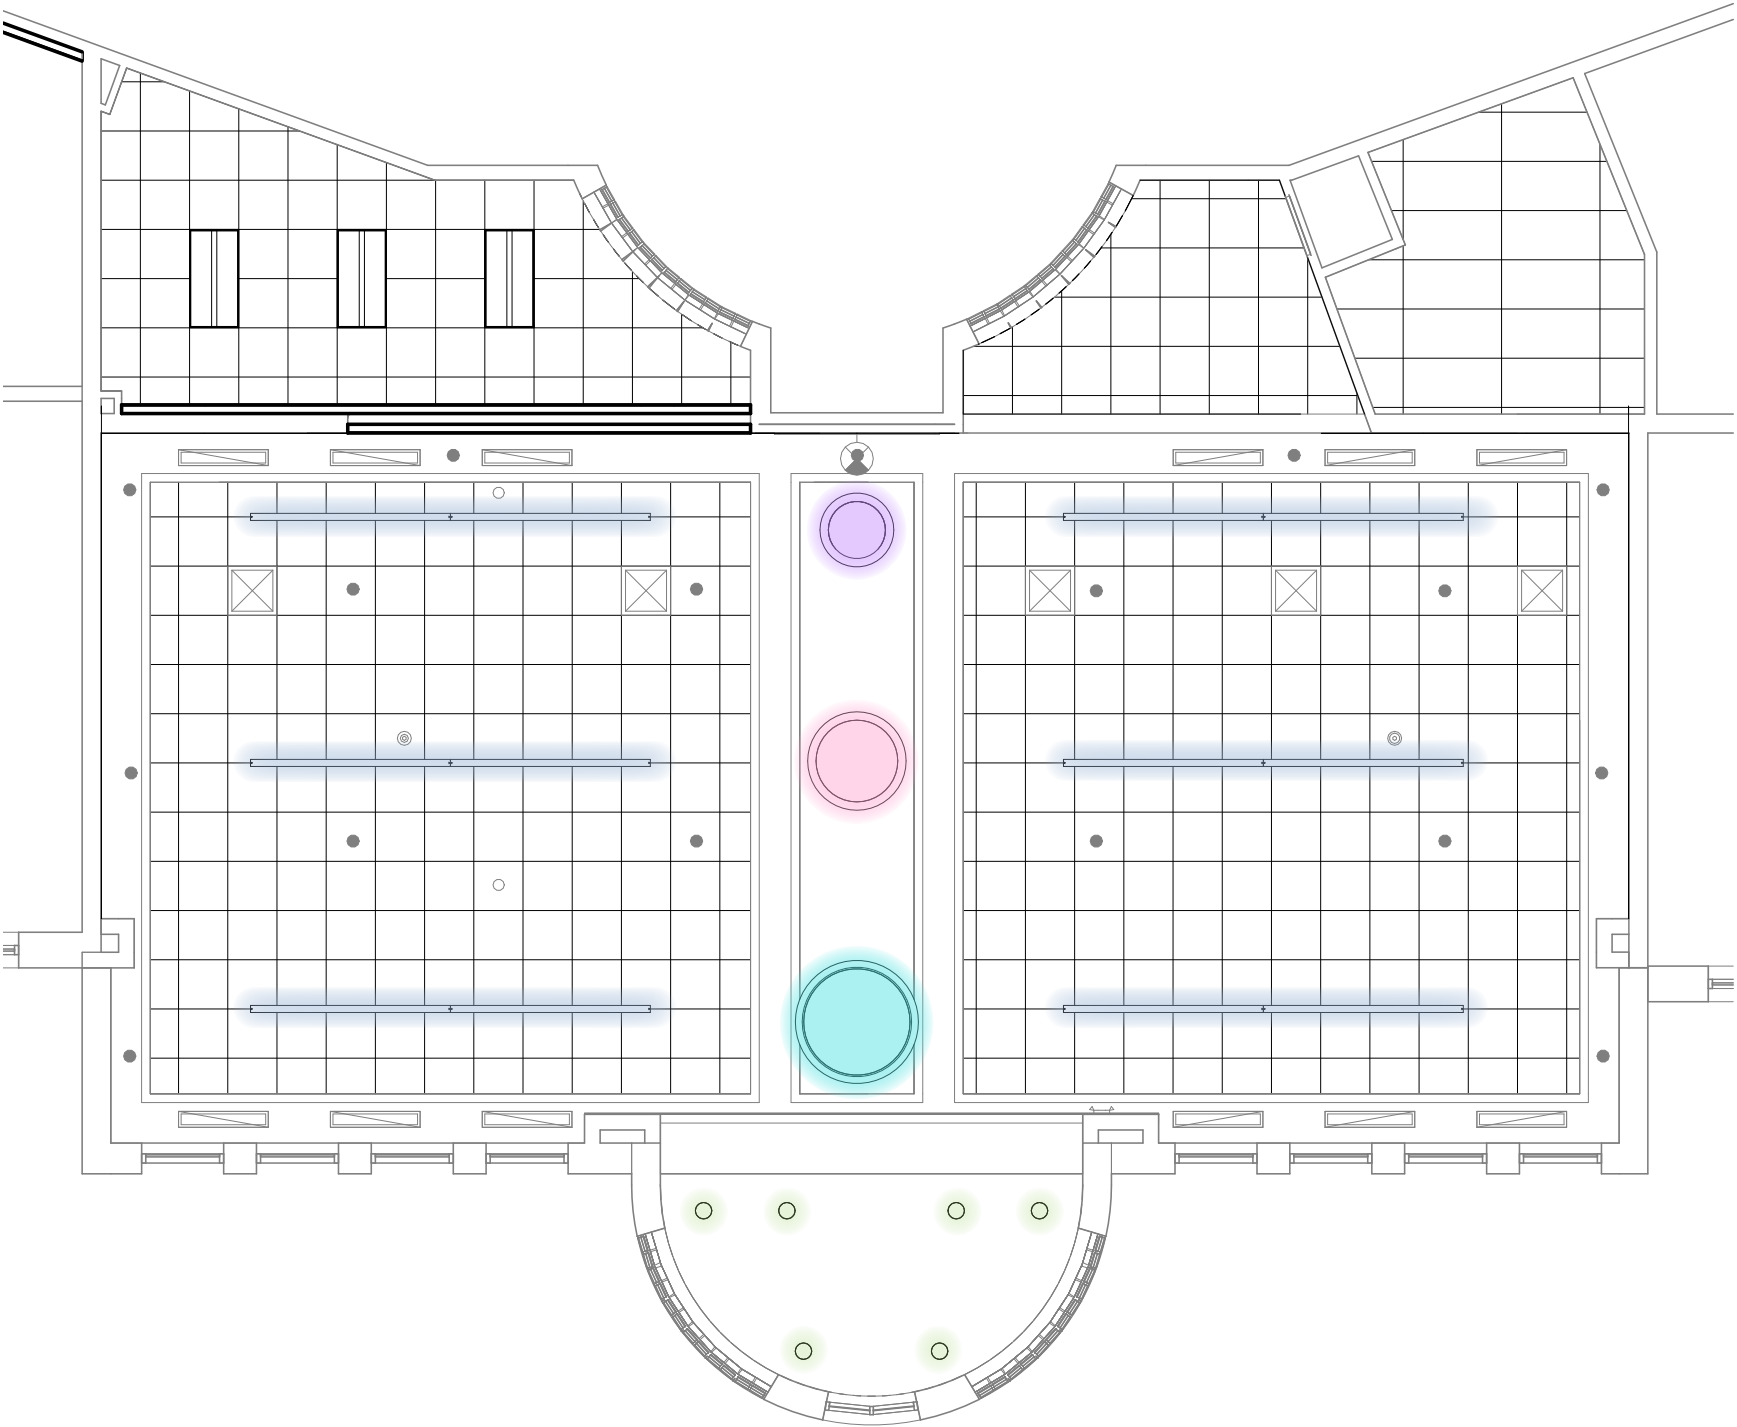

LIGHTING FIXTURE TYPES	
	16' 3" LENGTH / LINEAR PENDANT / 12' 0" HEIGHT
	36" DIAMETER / ACOUSTIC RING PENDANT / 10' 0" HEIGHT
	48" DIAMETER / ACOUSTIC RING PENDANT / 10' 0" HEIGHT
	60" DIAMETER / ACOUSTIC RING PENDANT / 10' 0" HEIGHT
	8" DIAMETER / EXISTING RECESSED CAN DOWNLIGHT / 8' 8" HEIGHT




Reflected Ceiling Plan Option 2








LIGHTING FIXTURE TYPES

- 48" DIAMETER / ACOUSTIC RING PENDANT / 10' 0" HEIGHT
- 79" RADIUS / ACOUSTIC ARC PENDANT / 9' 9" HEIGHT
- 86" RADIUS / RECESSED ARC DOWNLIGHT / 8' 8" HEIGHT

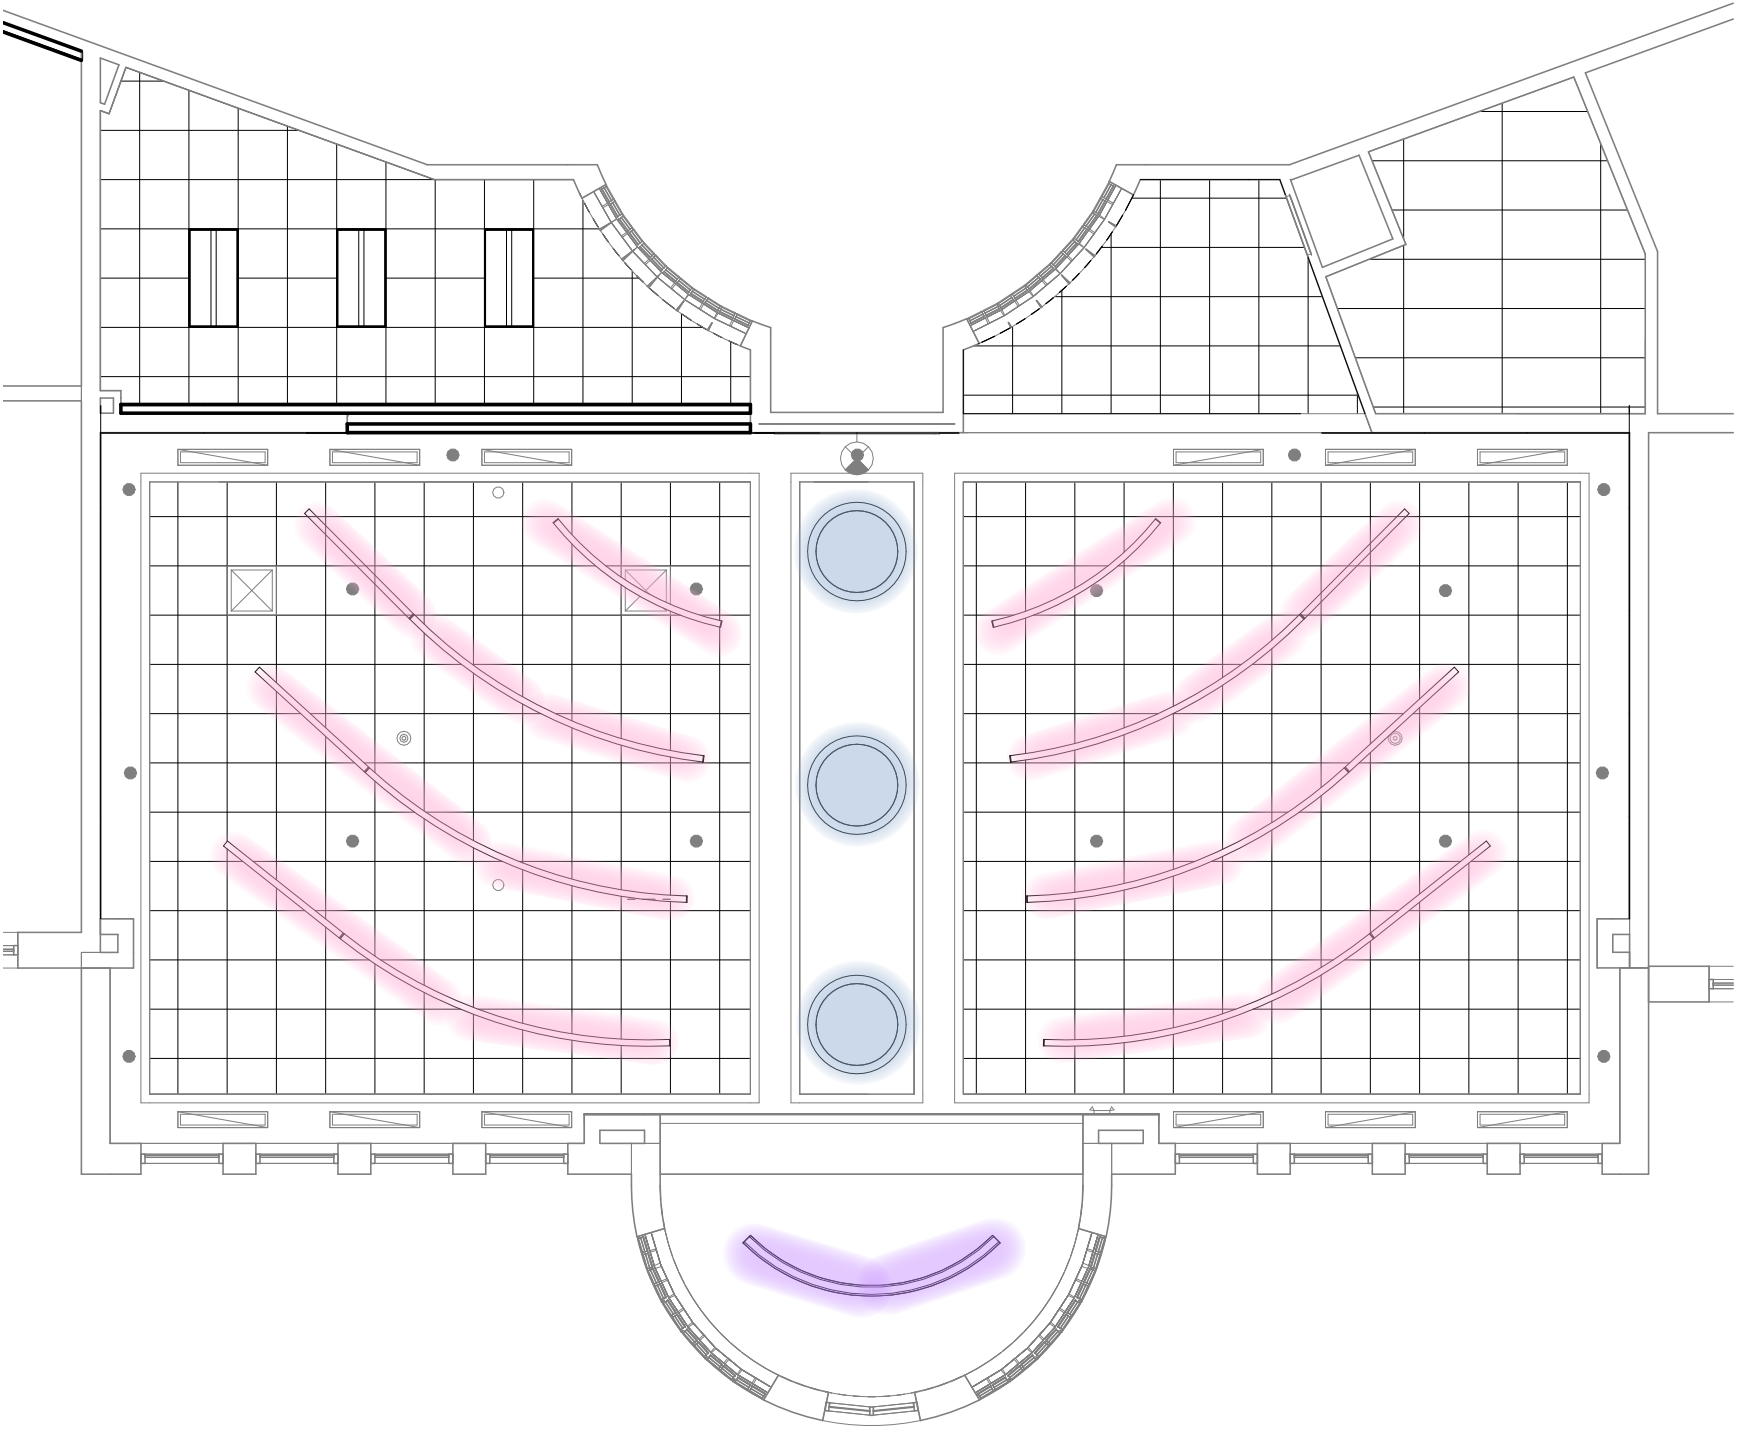



FLOORING TYPES	
	24" x 24" EXISTING CARPET TILE / SHAW CONTRACT / COLOR FORM / HYPER GREEN
	24" x 24" CARPET TILE / SHAW CONTRACT / POURED STRATAWORX TILE / SAPPHIRE
	24" x 24" EXISTING CARPET TILE / SHAW CONTRACT / COPY / NUMBER


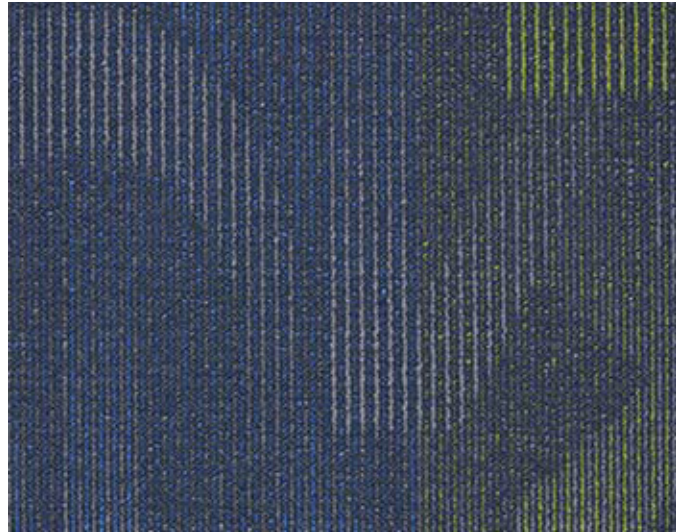
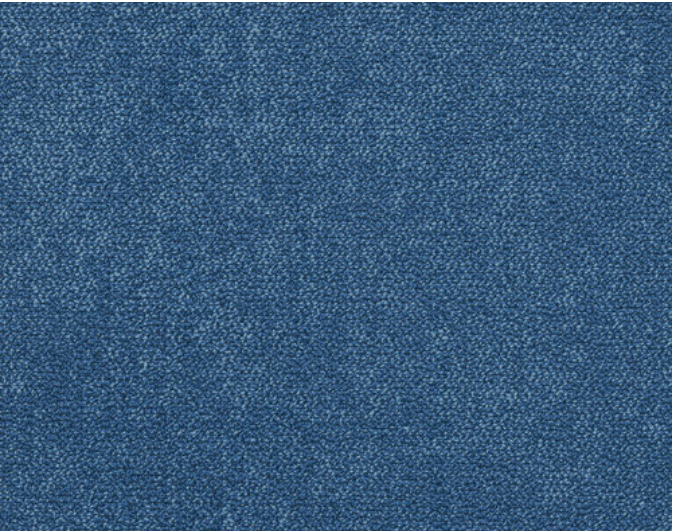
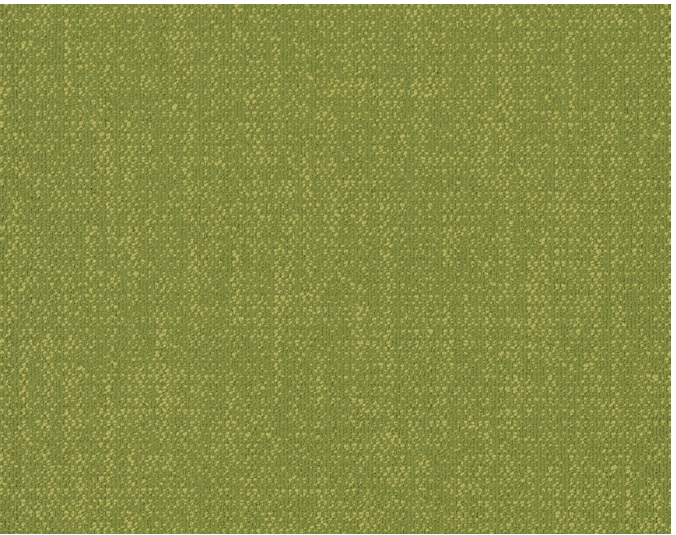
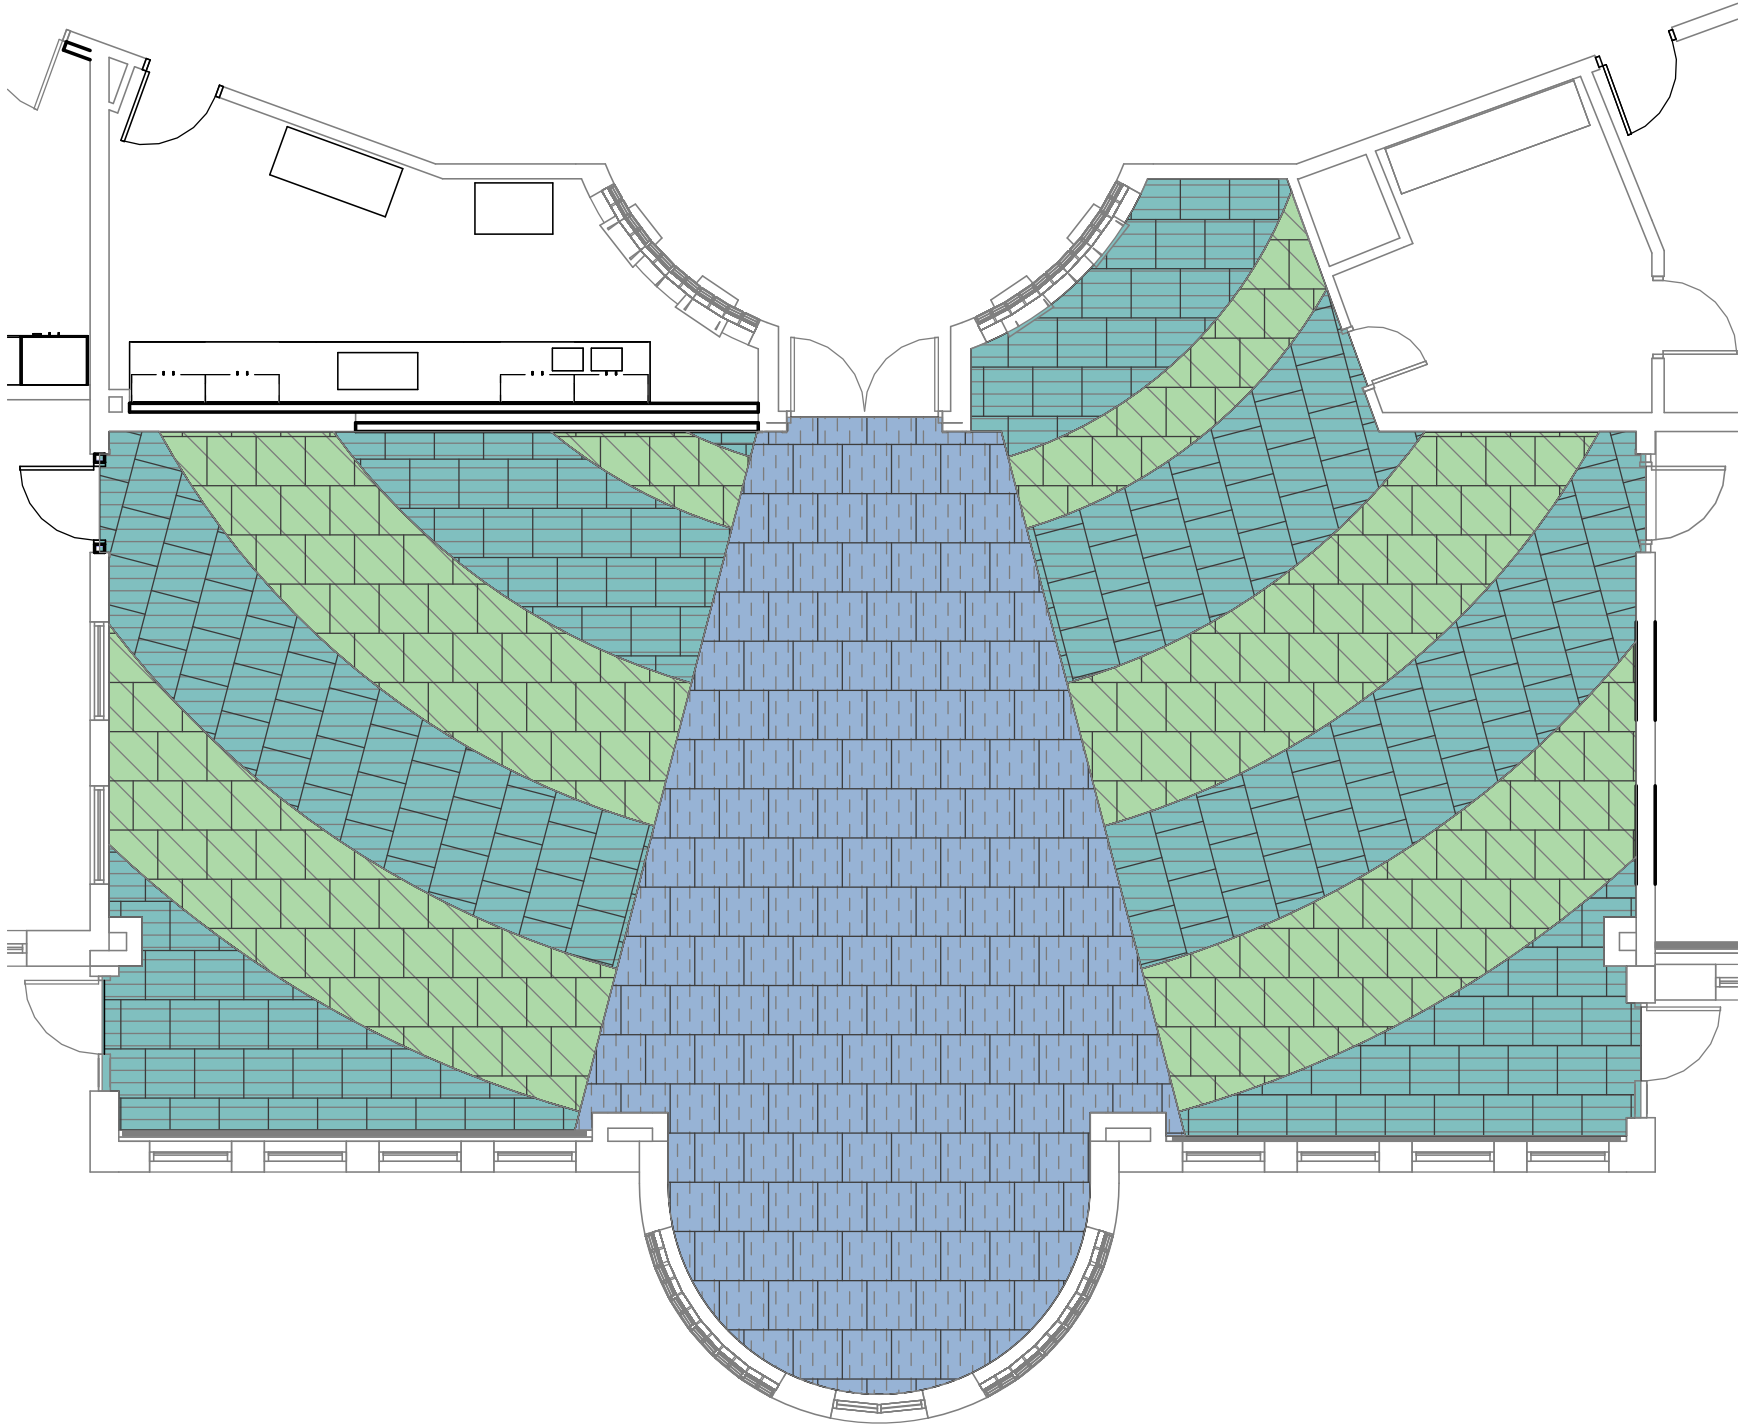
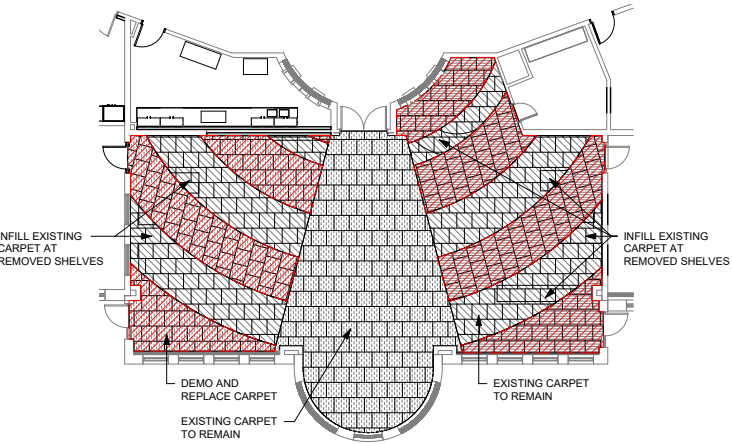




[Click to View](#)

FLOORING TYPES

-  24" x 24" EXISTING CARPET TILE / SHAW CONTRACT / COLOR FORM / HYPER GREEN
-  24" x 24" CARPET TILE / SHAW CONTRACT / BELONG TILE / SERENE
-  24" x 24" EXISTING CARPET TILE / SHAW CONTRACT / COPY / NUMBER

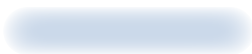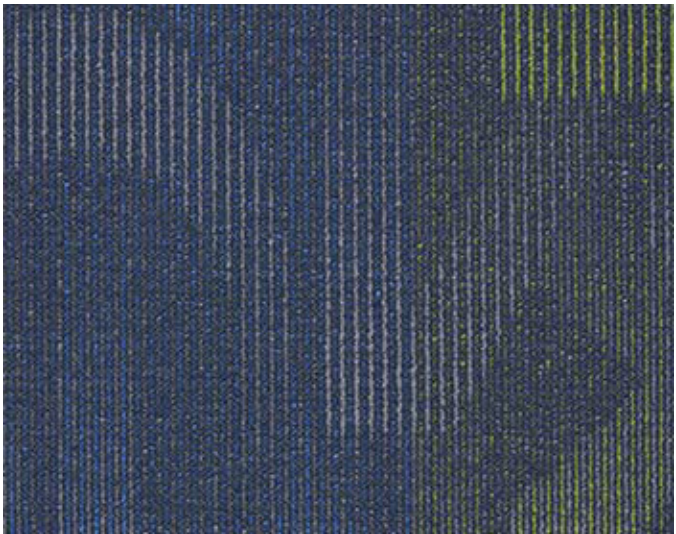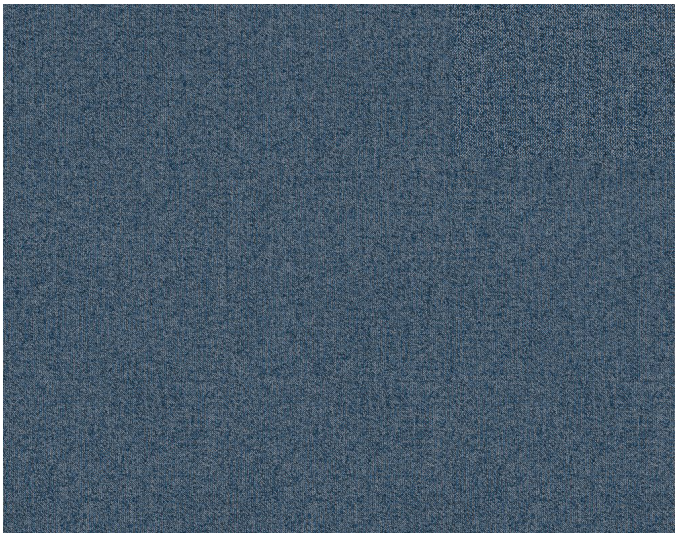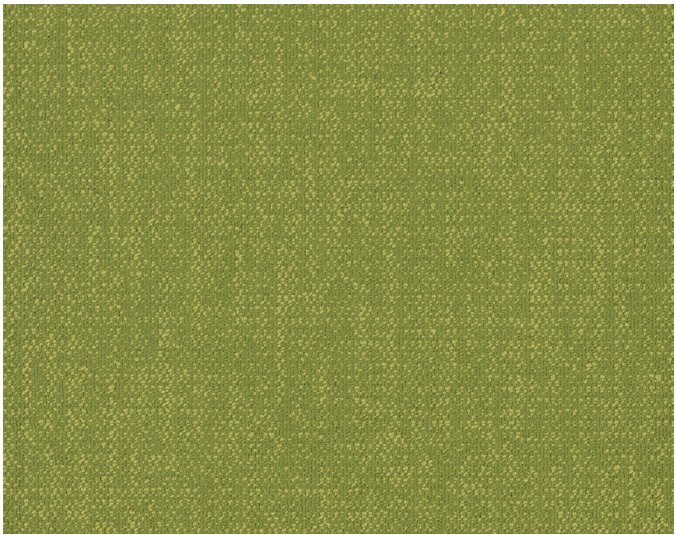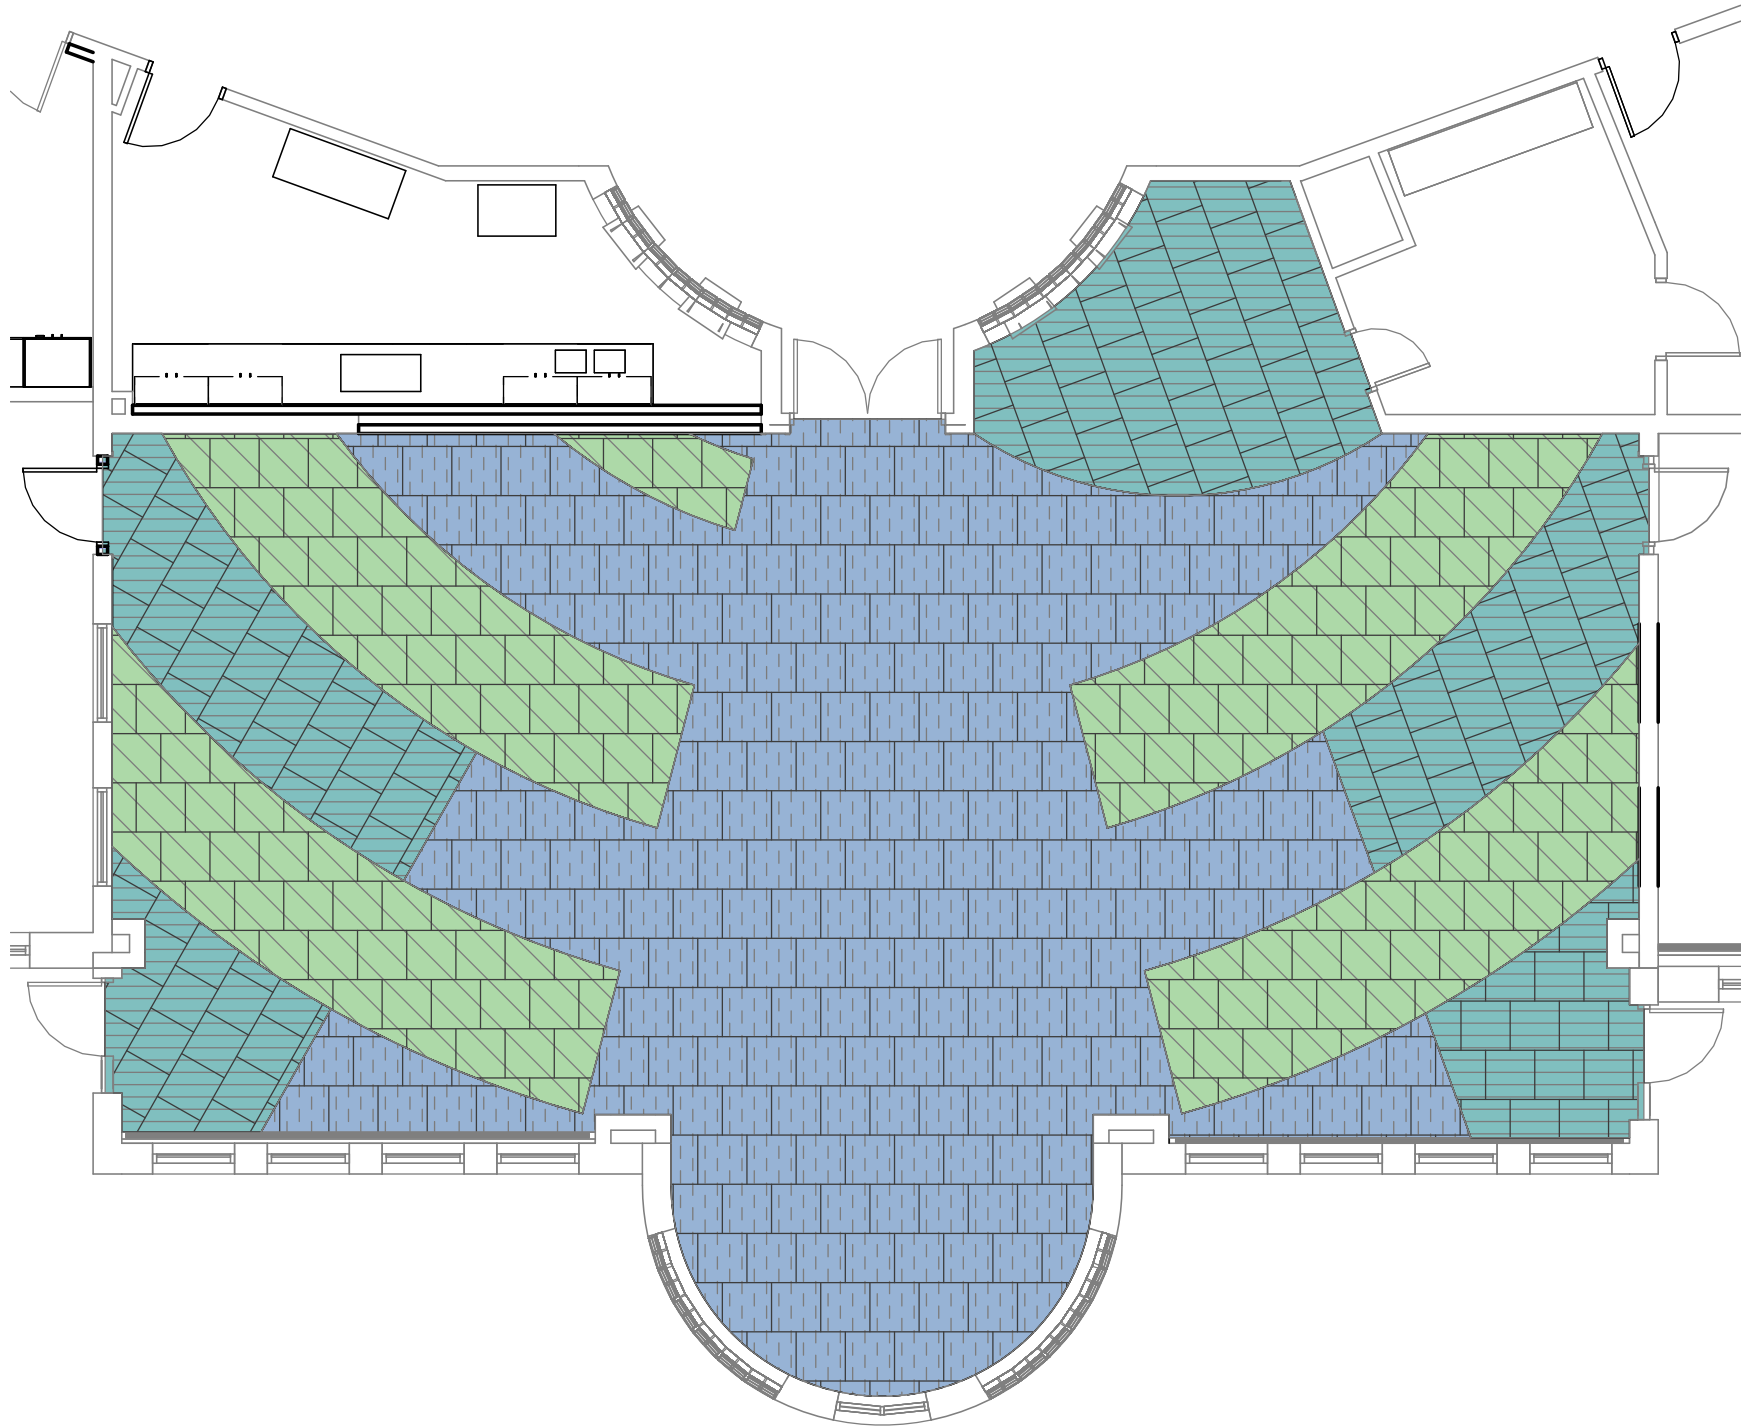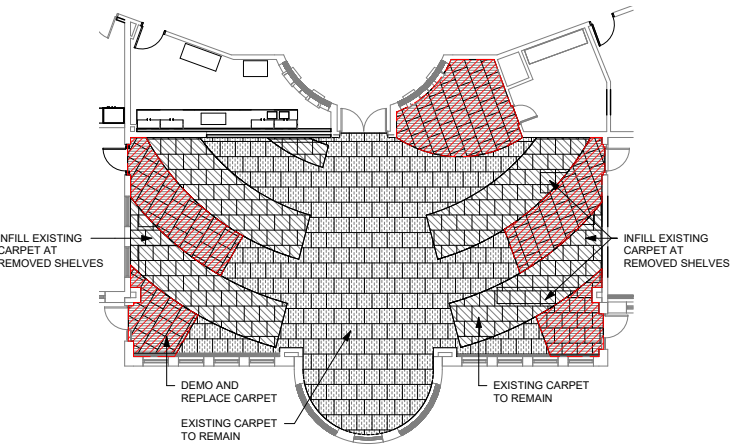



Gymnasium

- COURT STRIPING**
BASKETBALL COURT (EAST TO WEST)
54'-4" x 40'-8"


BASKETBALL COURT (NORTH TO SOUTH)
40'-8" x 27'-2"

VOLLEYBALL COURT (EAST TO WEST)
52'-6" x 29'-6"


PICKLEBALL COURT (EAST TO WEST)
44'-0" x 20'-0"
- NEW SPORT COURT FLOORING WITH STRIPING AND JAGUAR LOGO
NEW WALL MOUNTED BASKETBALL HOOPS
NEW DISTRICT BRANDED WALL PADS

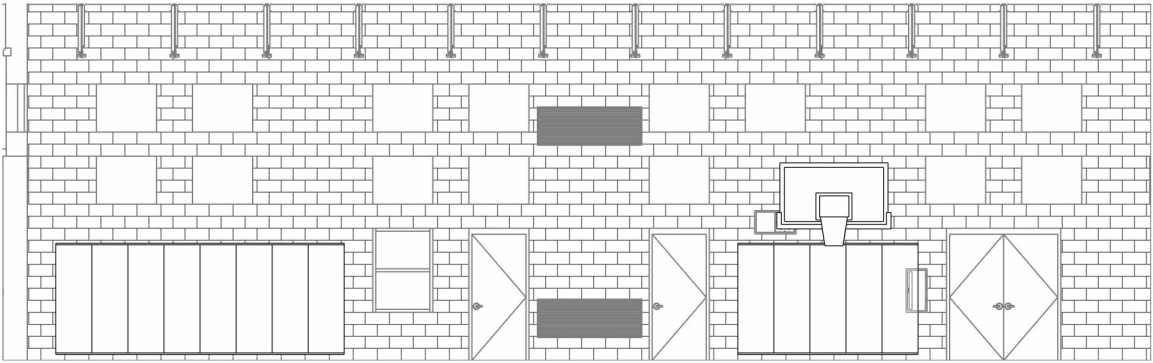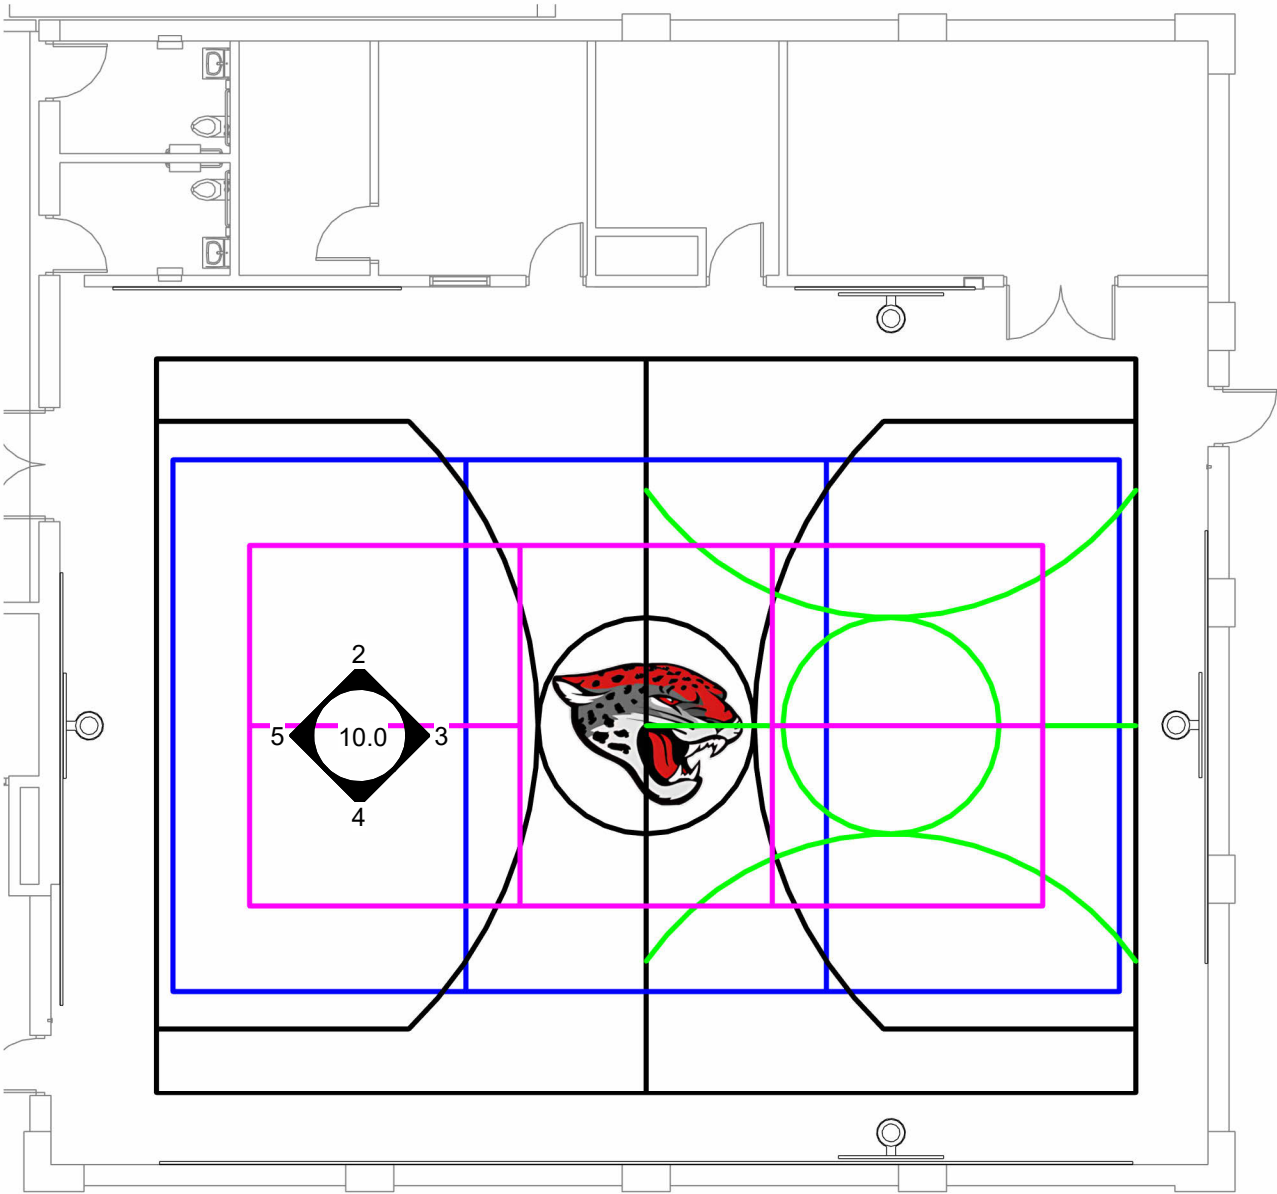


2 NORTH ELEVATION
3/32" = 1'-0"

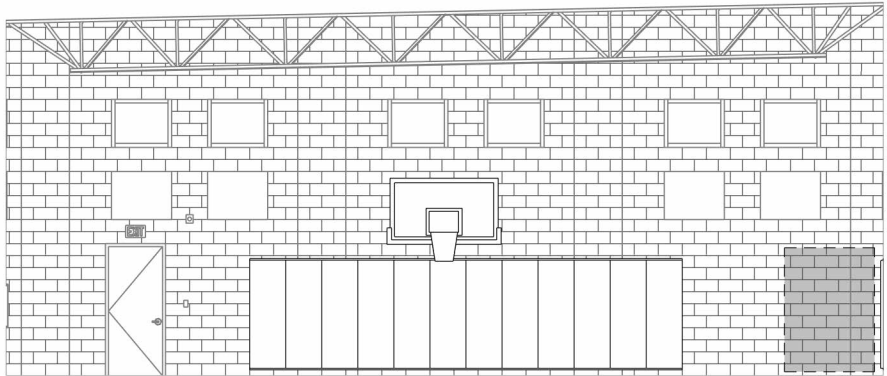

3 EAST ELEVATION
3/32" = 1'-0"

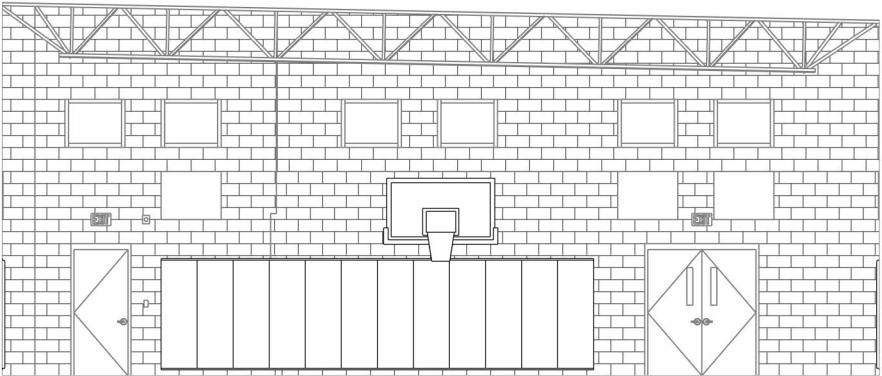


5 WEST ELEVATION
3/32" = 1'-0"

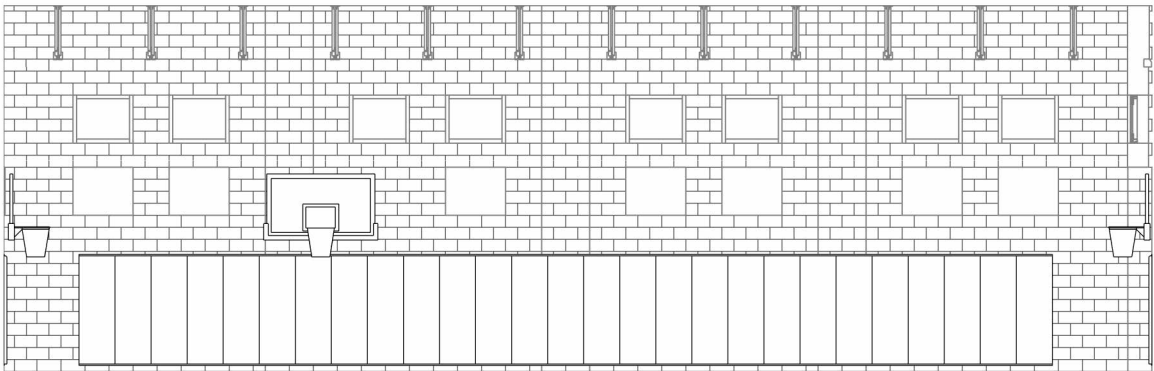


4 SOUTH ELEVATION
3/32" = 1'-0"

NEW RUBBER FLOORING WITH STRIPING TO MATCH EXISTING
NEW WALL MOUNTED BASKETBALL HOOPS

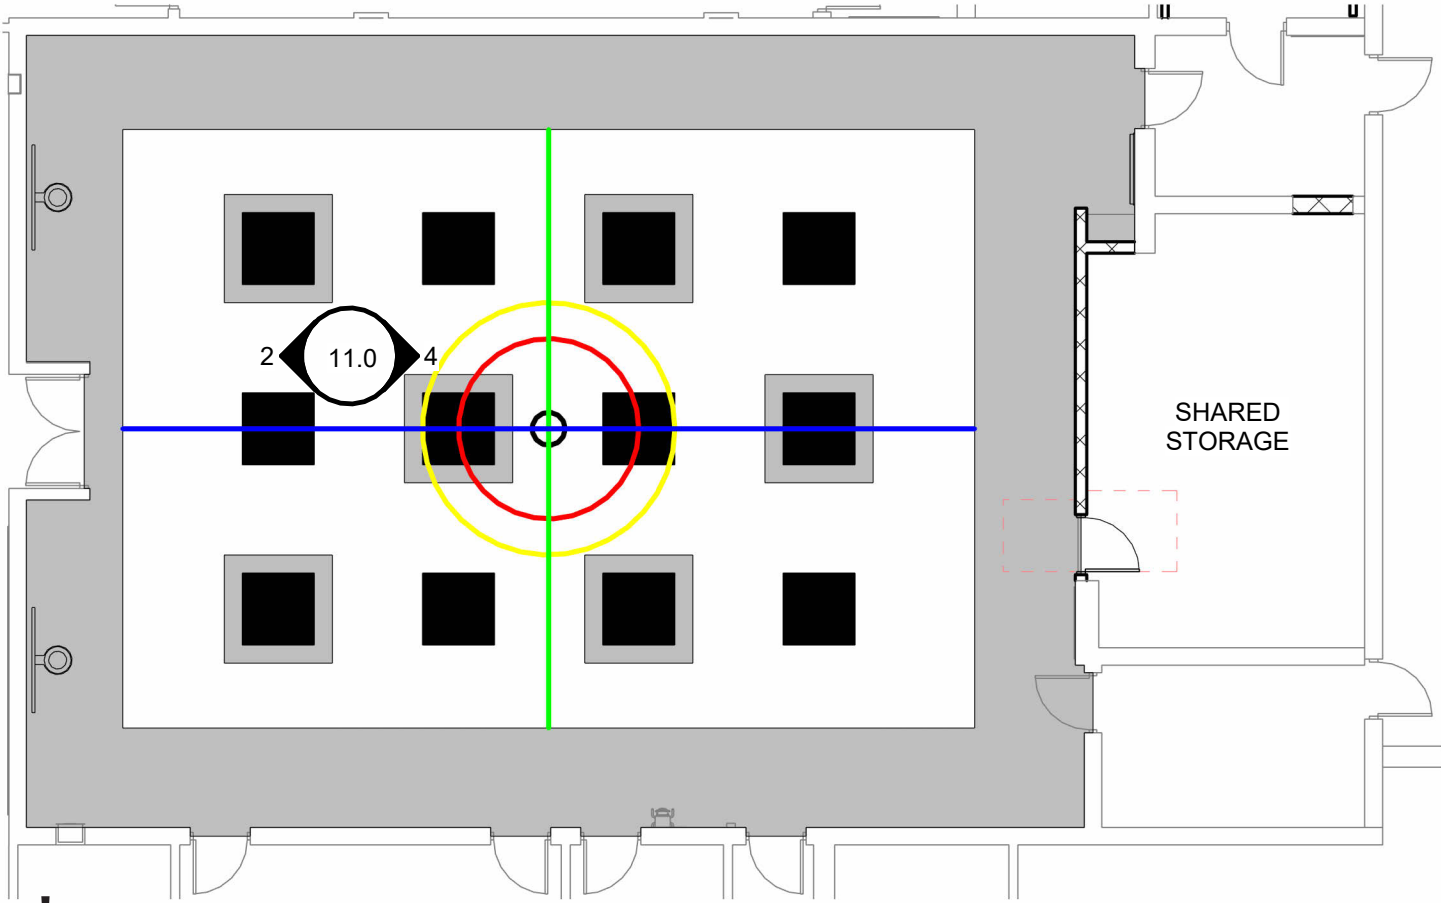


*** PAINTING WALLS**

1. WHAT TO DO AROUND CHARACTERS? - SMALL COMMEMORATIVE
SIGNATURE AT CHARLIE BROWN MOUND


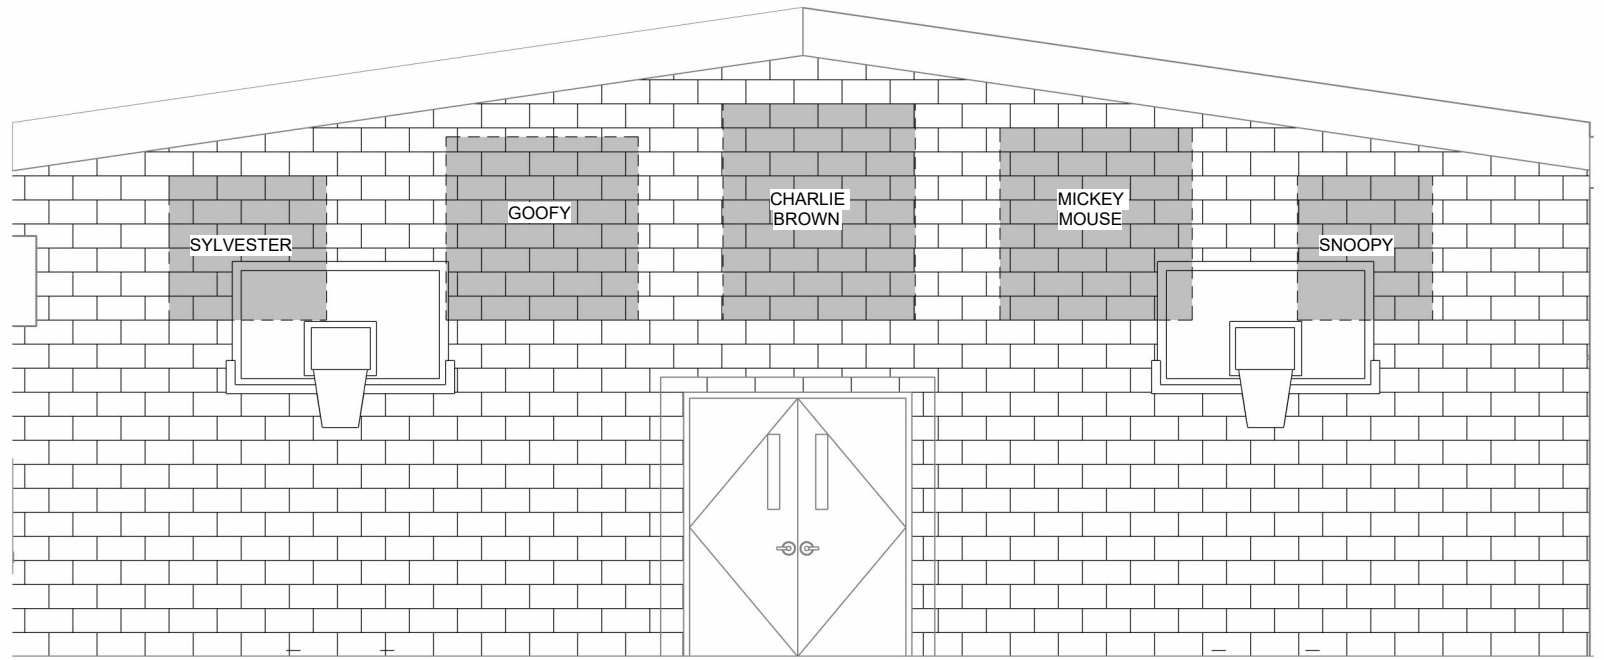




② WEST ELEVATION
3/16" = 1'-0"

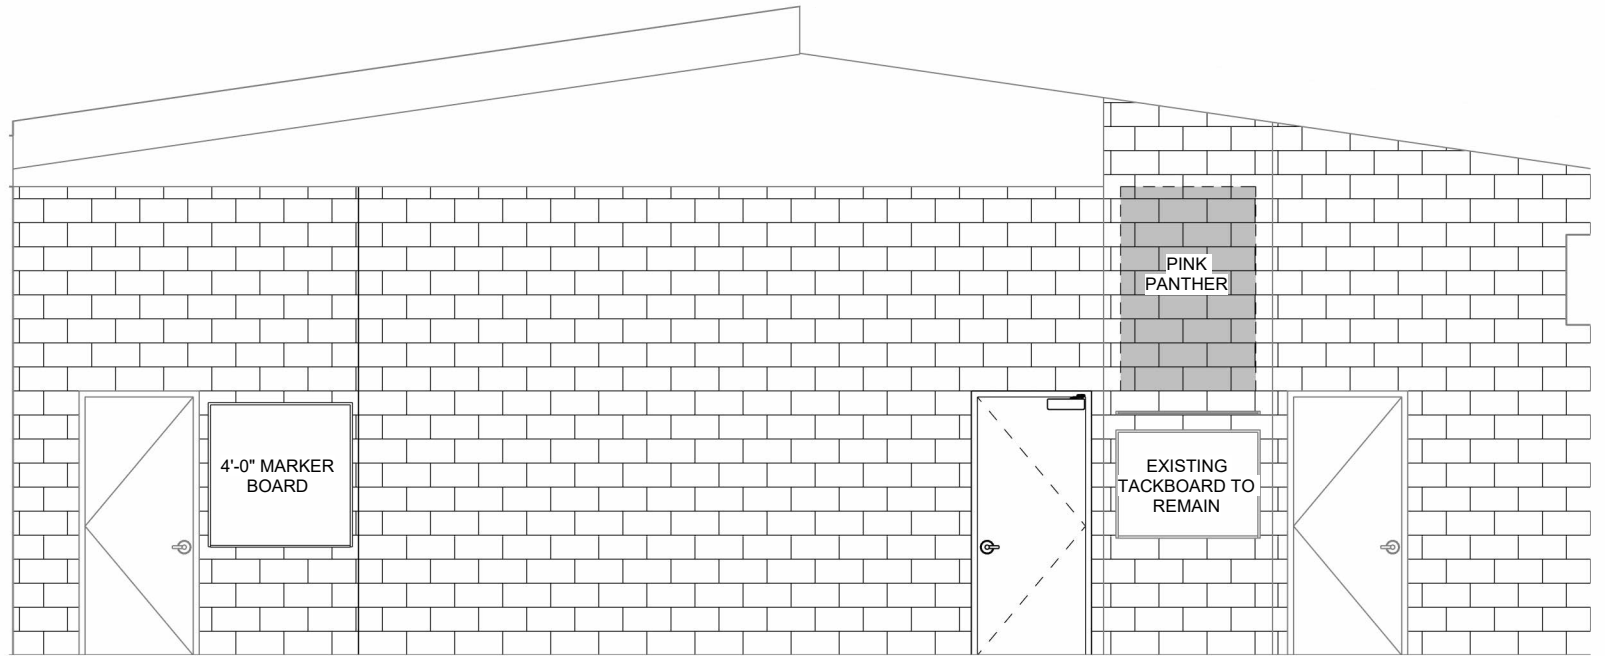


④ EAST ELEVATION
3/16" = 1'-0"

Sensory

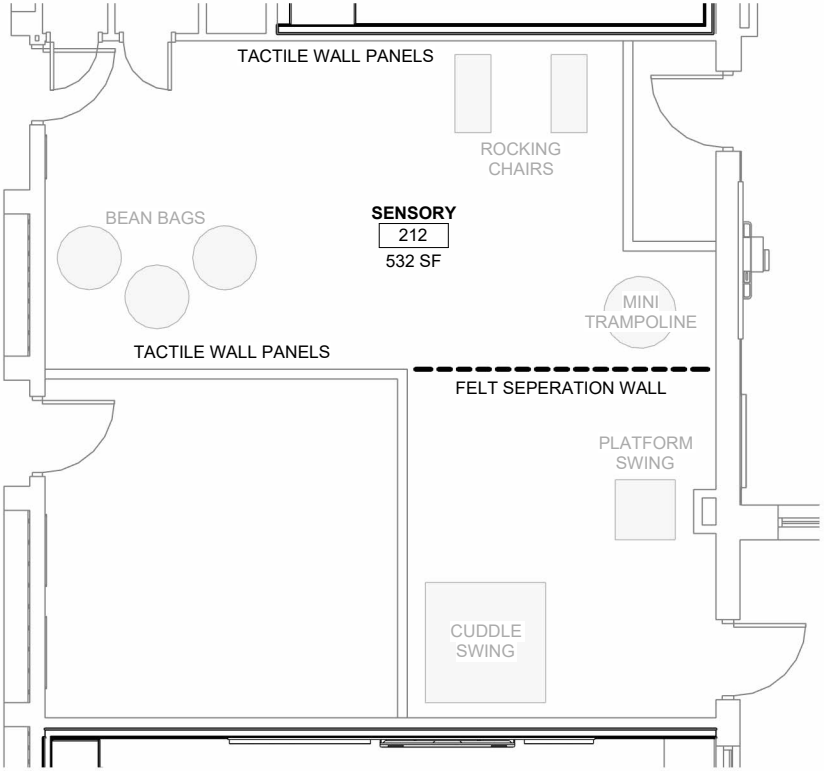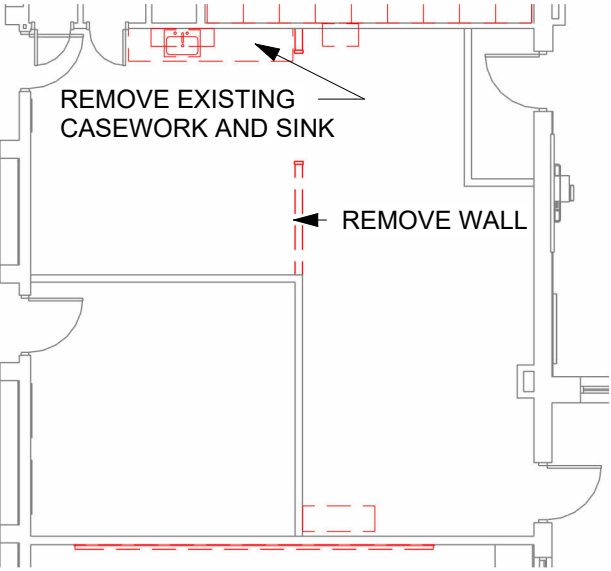


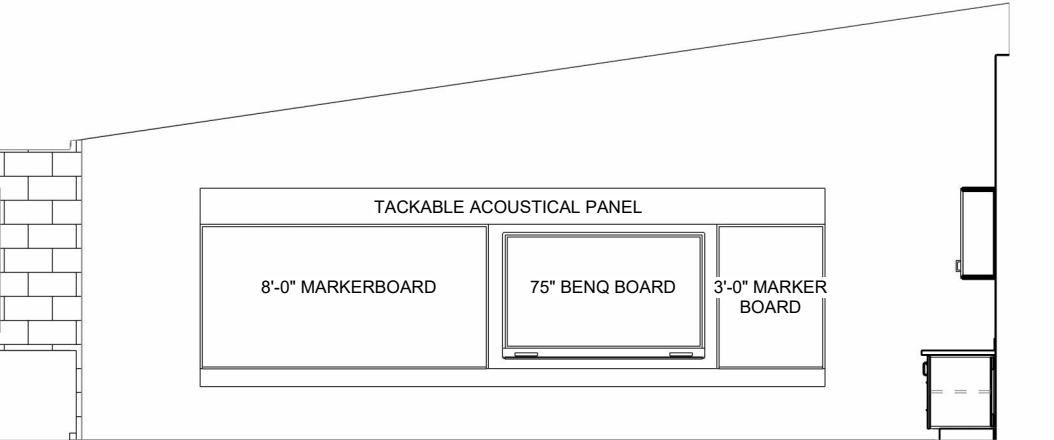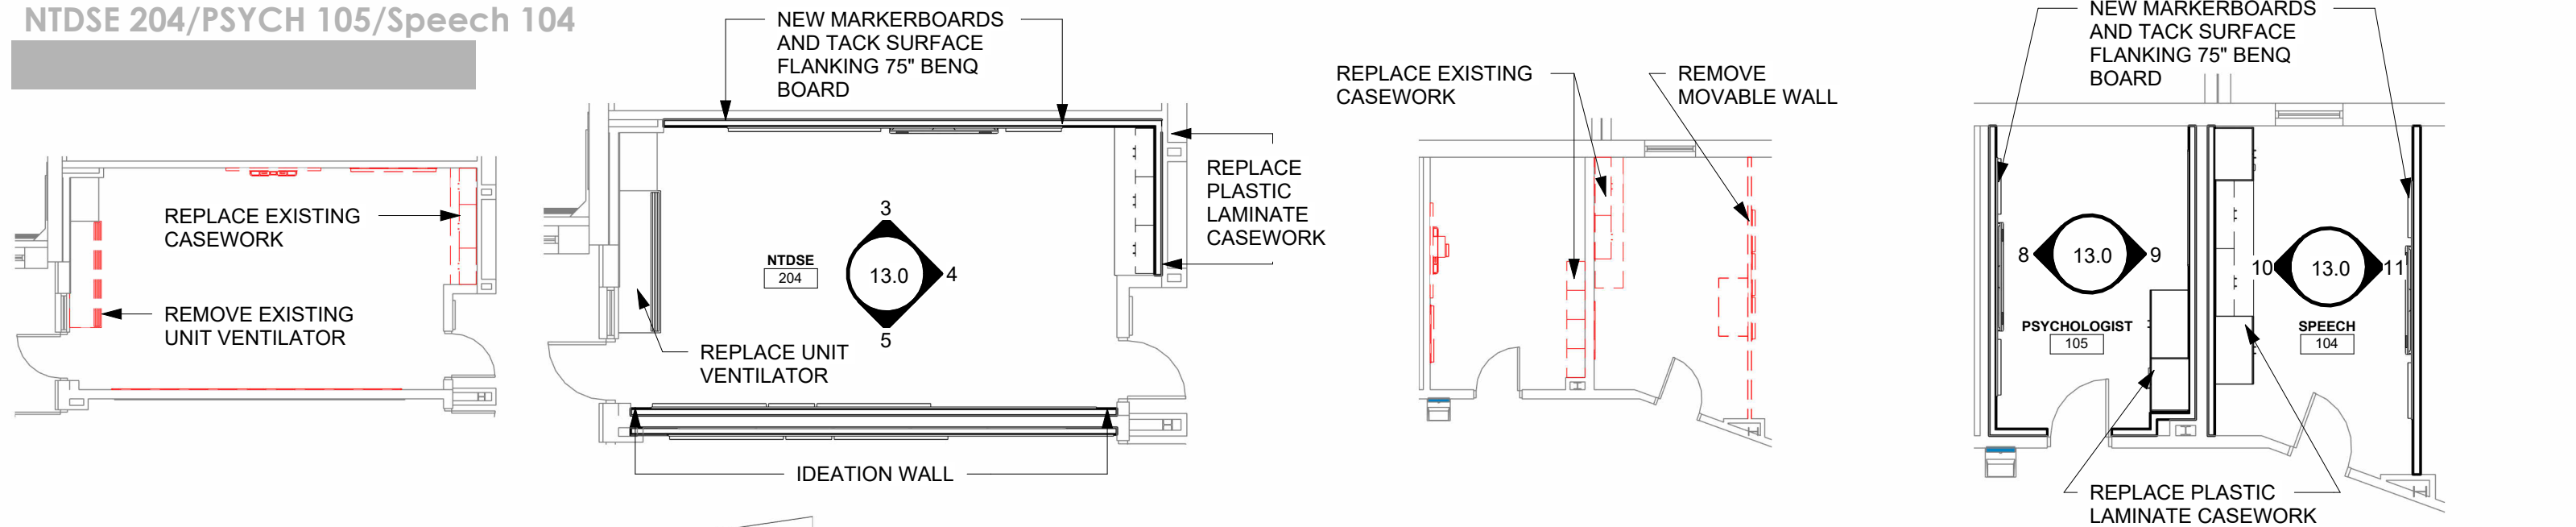


3 Proposed Instructional Elevation
3/16" = 1'-0"

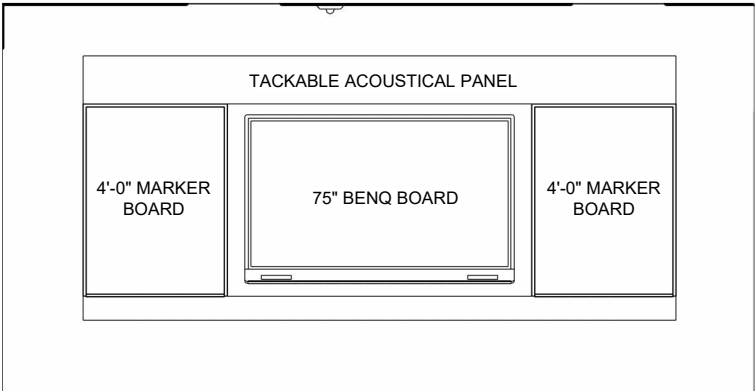


8 Proposed Instructional Elevation
1/4" = 1'-0"

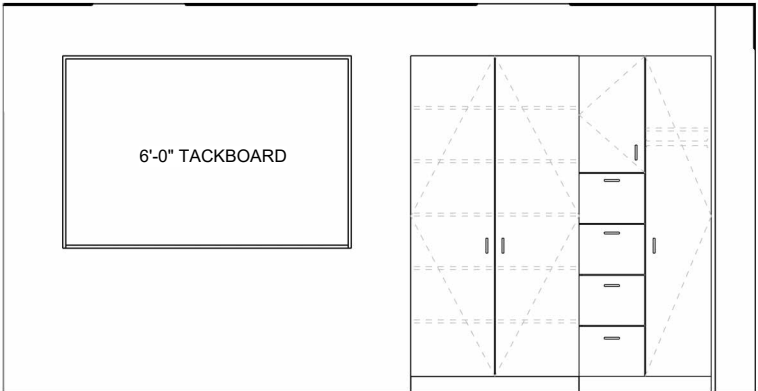


9 Proposed Casework Elevation
1/4" = 1'-0"

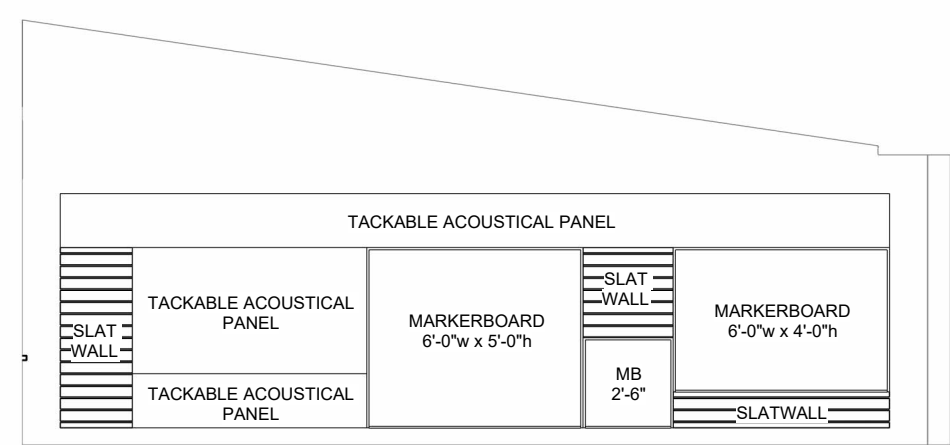


5 Proposed Ideation Wall Elevation
3/16" = 1'-0"

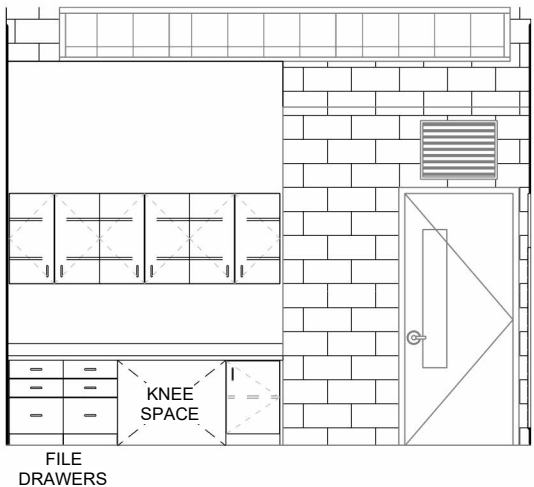






4 Proposed Casework Elevation
3/16" = 1'-0"

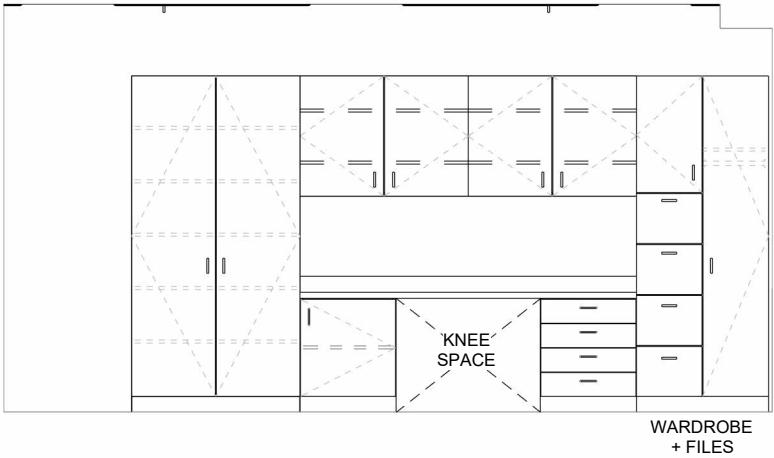

10 Proposed Casework Elevation
1/4" = 1'-0"

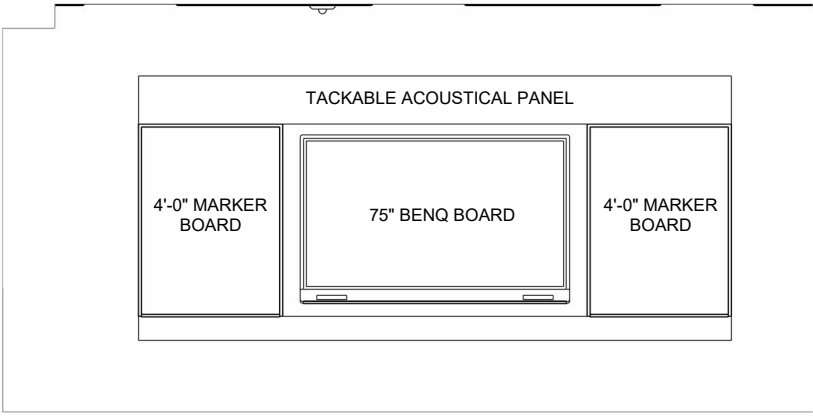



11 Proposed Instructional Elevation
1/4" = 1'-0"

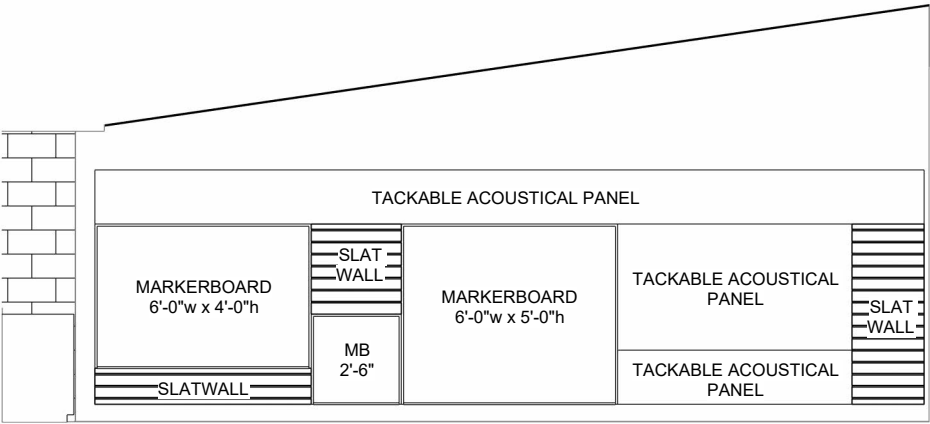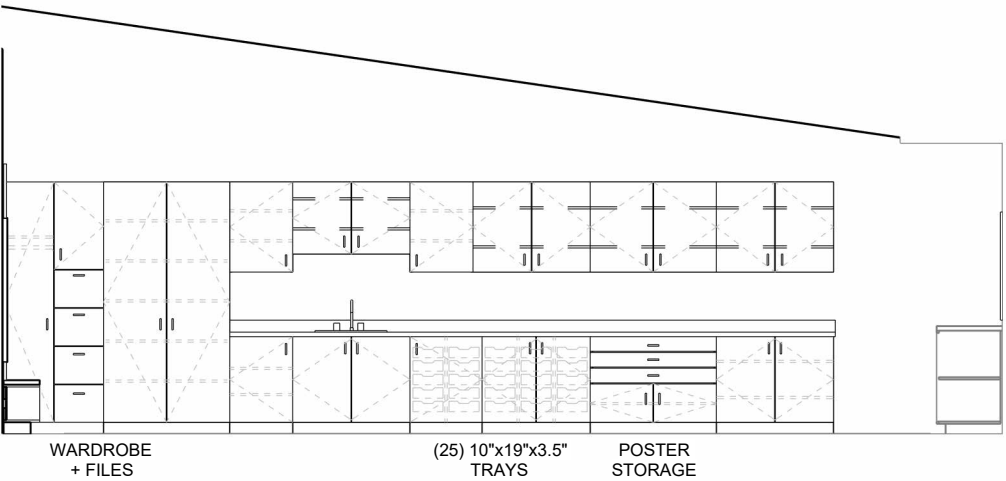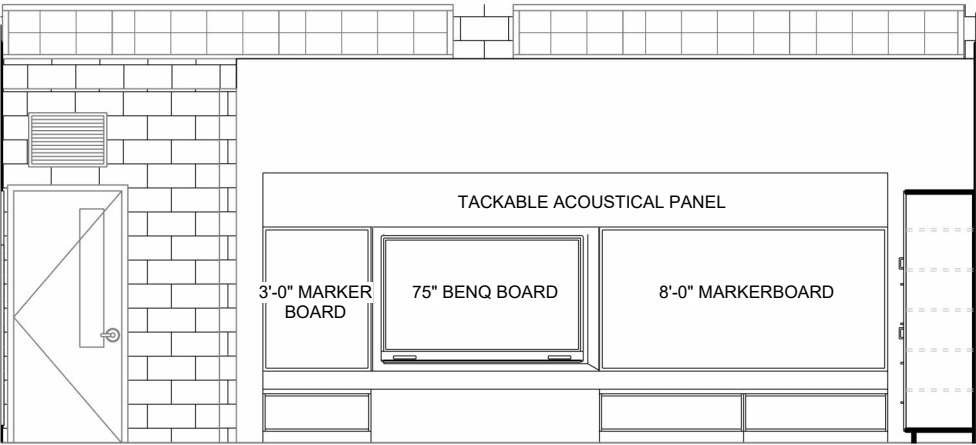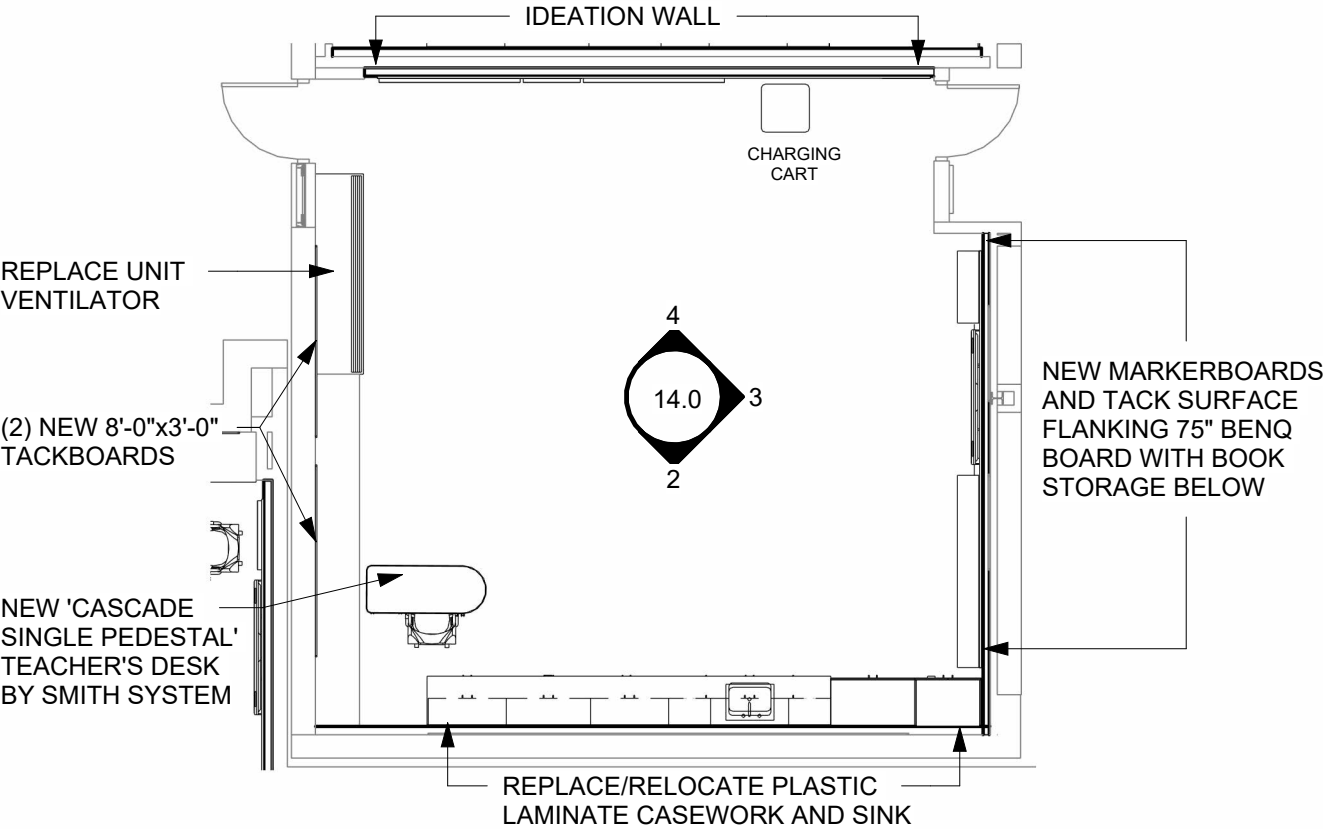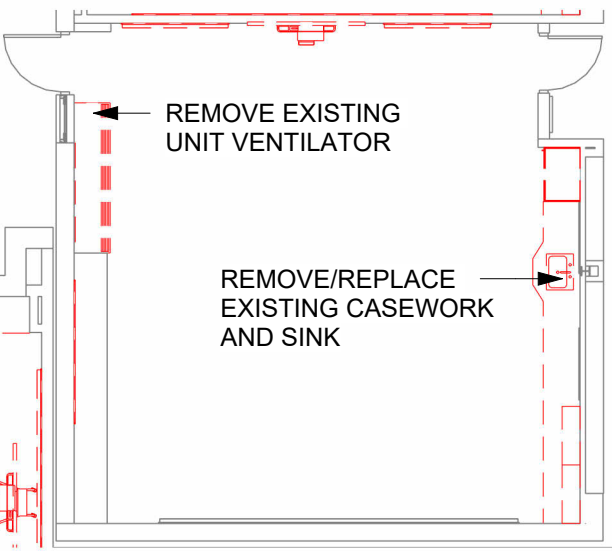


3 Proposed Instructional Elevation
3/16" = 1'-0"

2 Proposed Casework Elevation
3/16" = 1'-0"


4 Proposed Ideation Wall Elevation
3/16" = 1'-0"

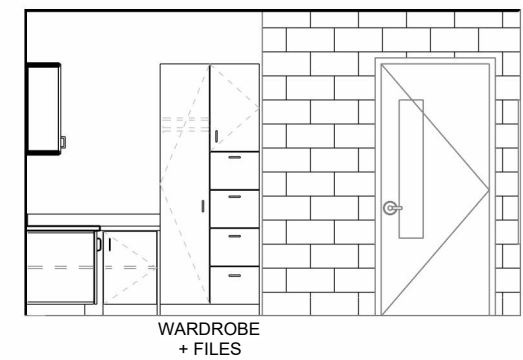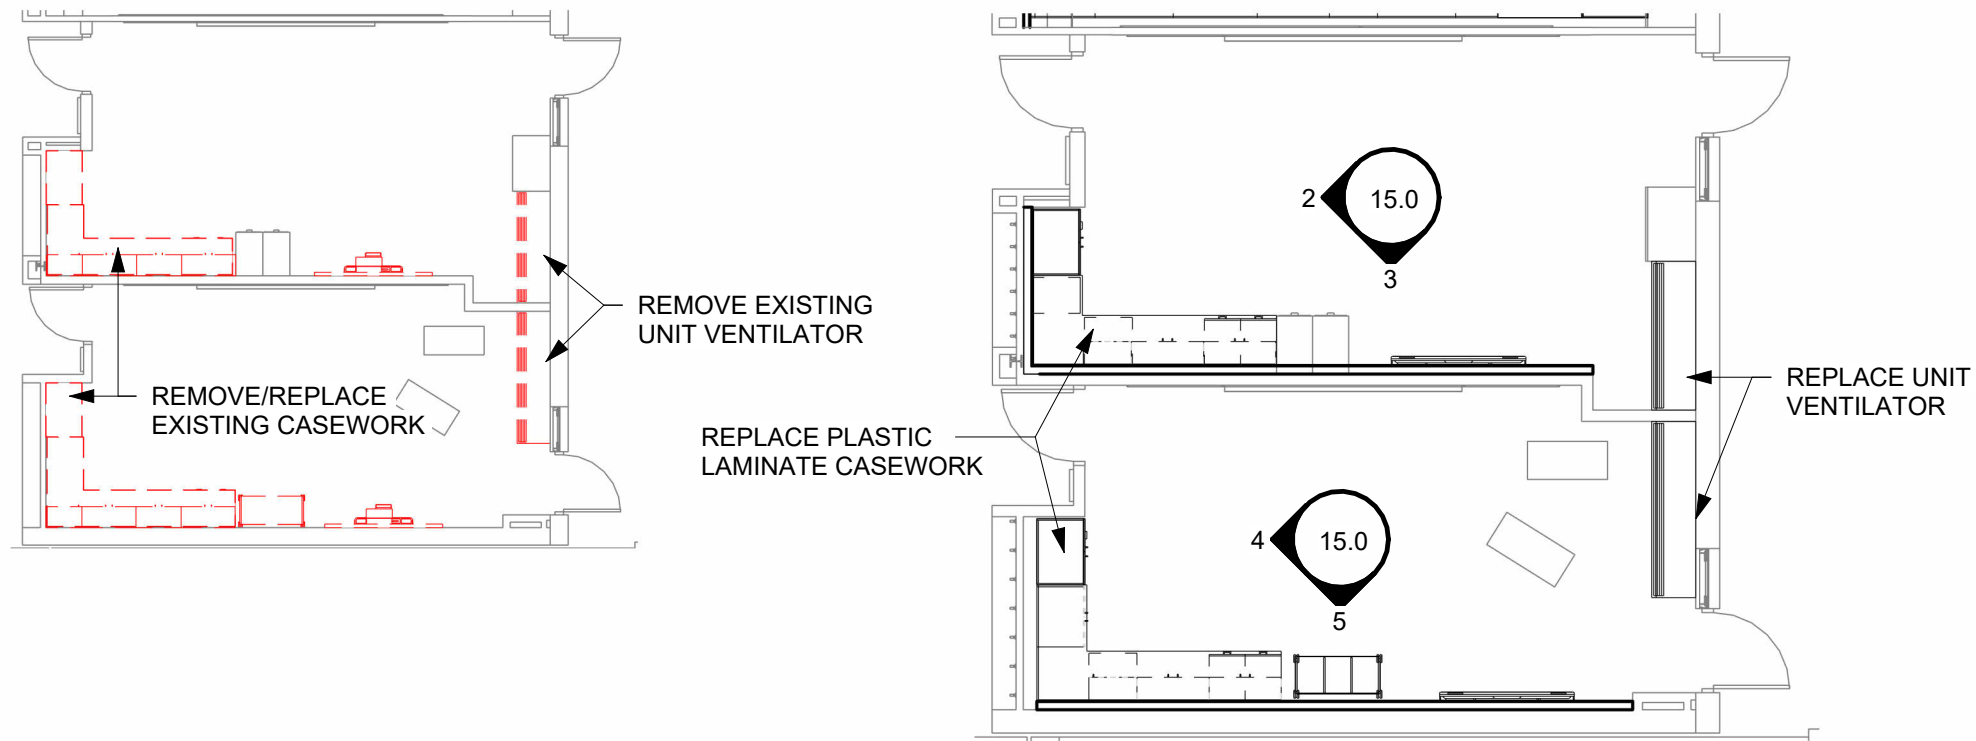


2 Proposed Casework Elevation
3/16" = 1'-0"

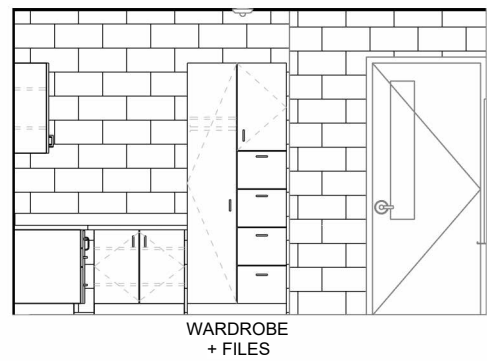




4 Proposed Casework Elevation
3/16" = 1'-0"

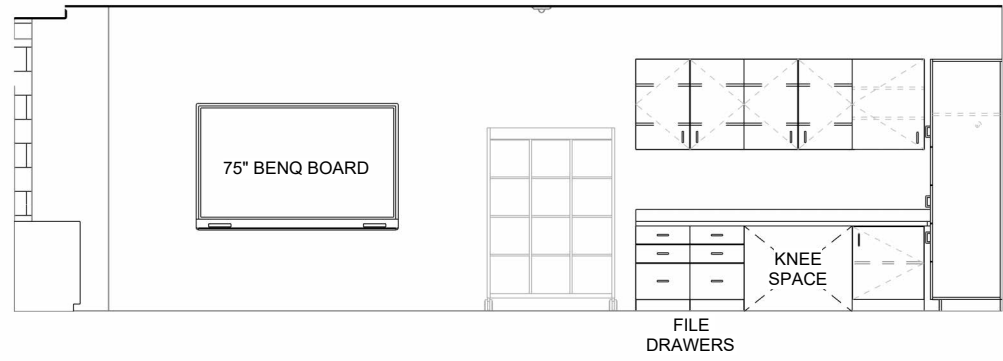


5 Proposed Casework Elevation
3/16" = 1'-0"

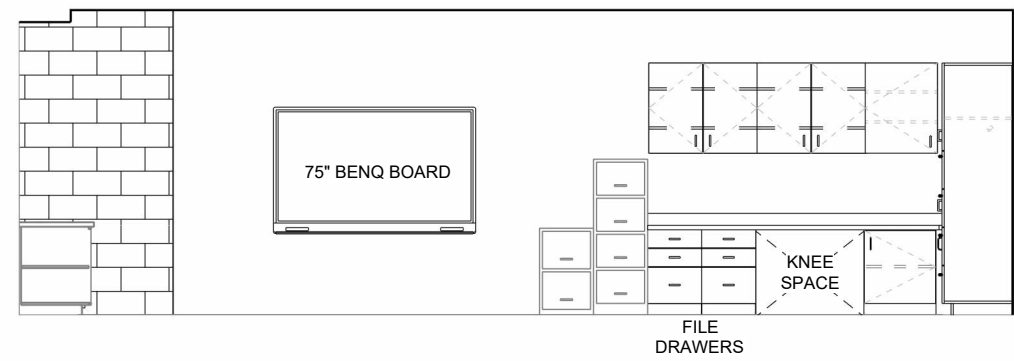


3 Proposed Casework Elevation
3/16" = 1'-0"

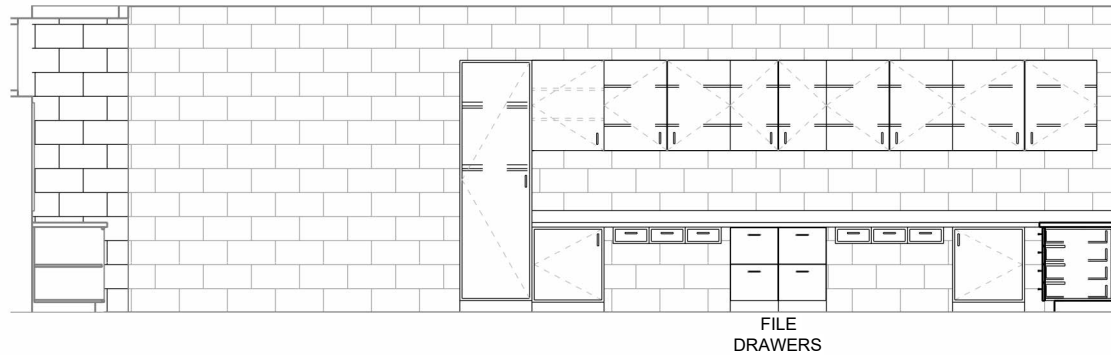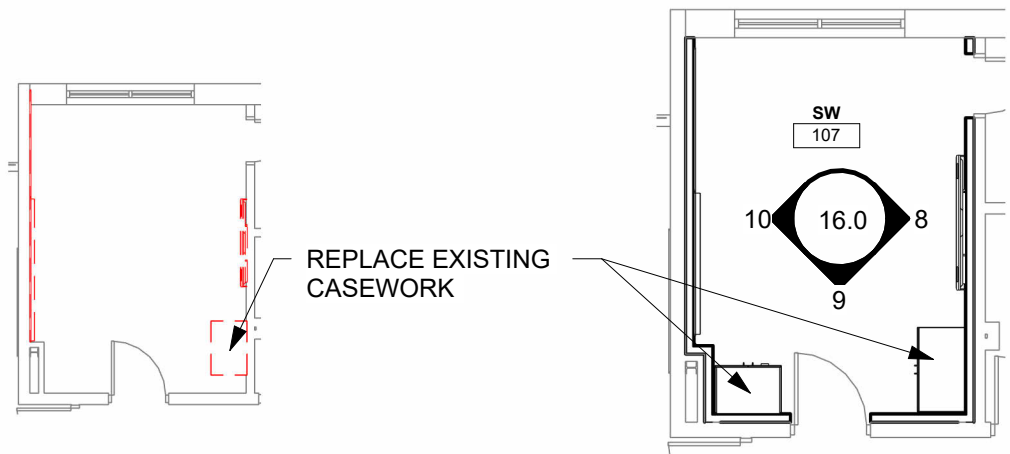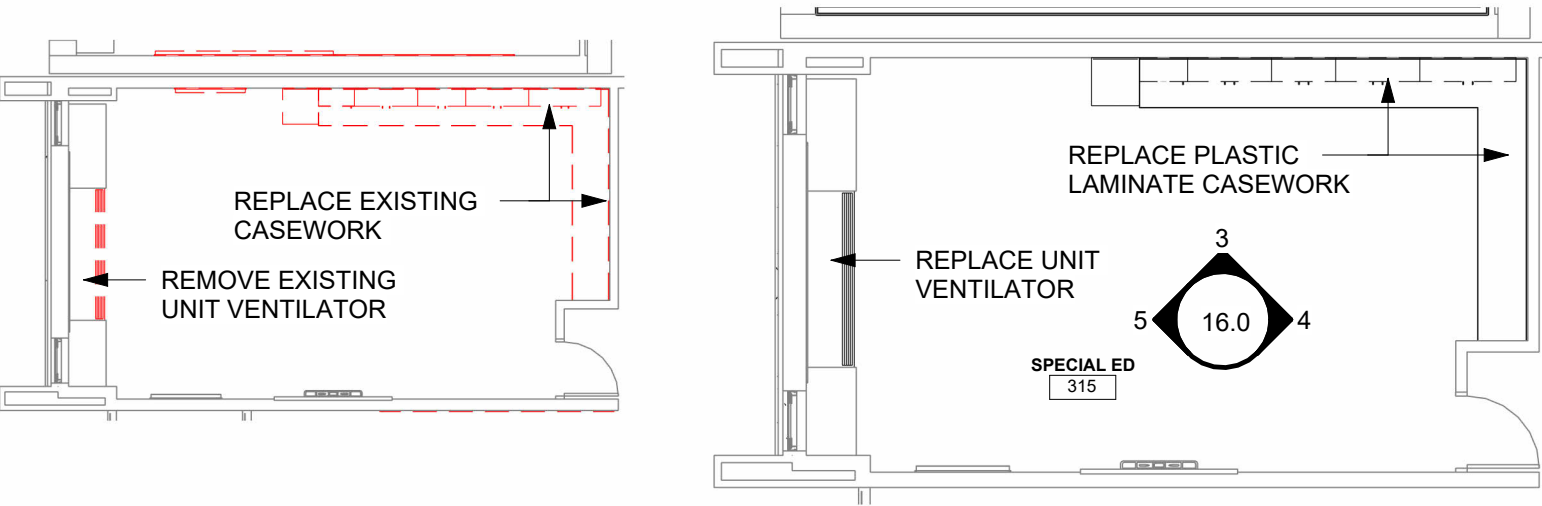


3 Proposed Casework Elevation
3/16" = 1'-0"

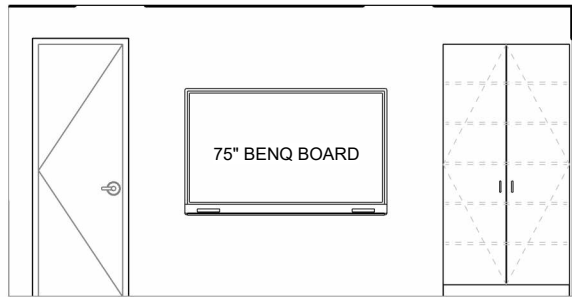


8 Proposed Casework Elevation
3/16" = 1'-0"

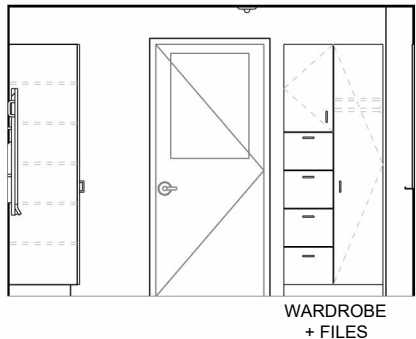


9 Proposed Casework Elevation
3/16" = 1'-0"

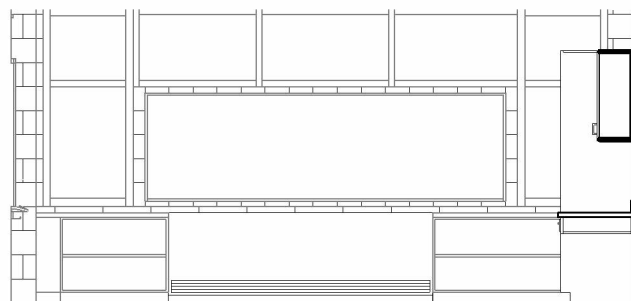




5 Proposed Casework Elevation
3/16" = 1'-0"

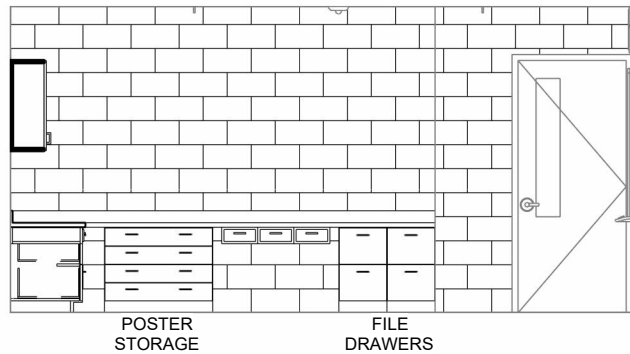


4 Proposed Casework Elevation
3/16" = 1'-0"

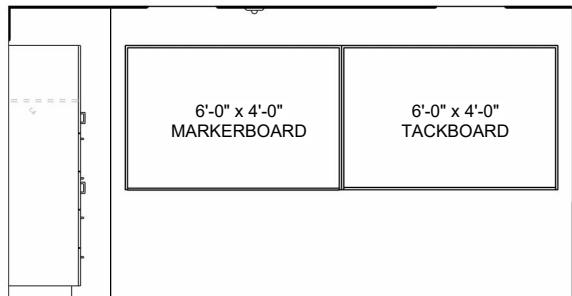


10 Proposed Instructional Elevation
3/16" = 1'-0"

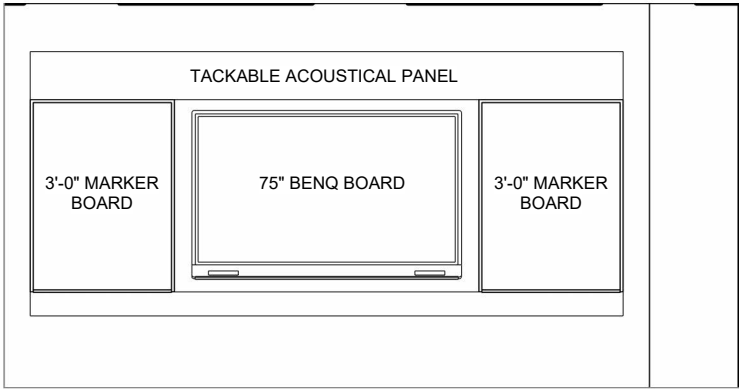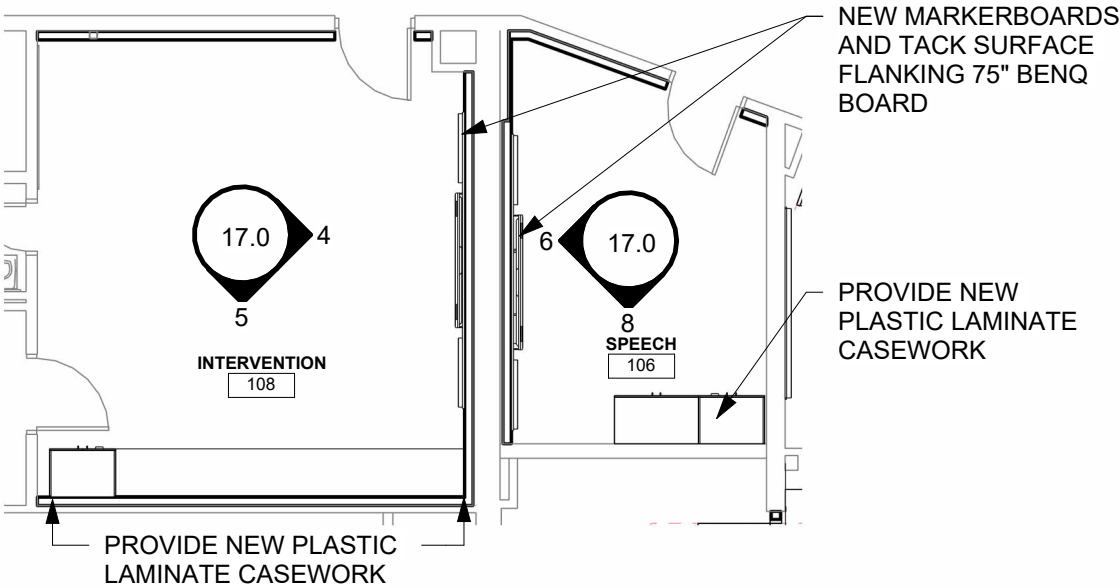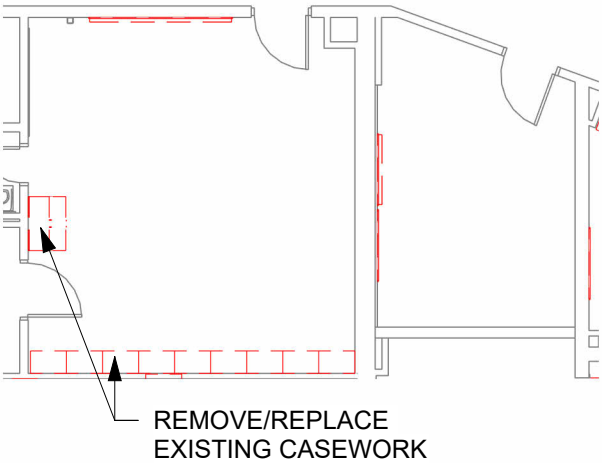


6 Proposed Instructional Elevation
1/4" = 1'-0"

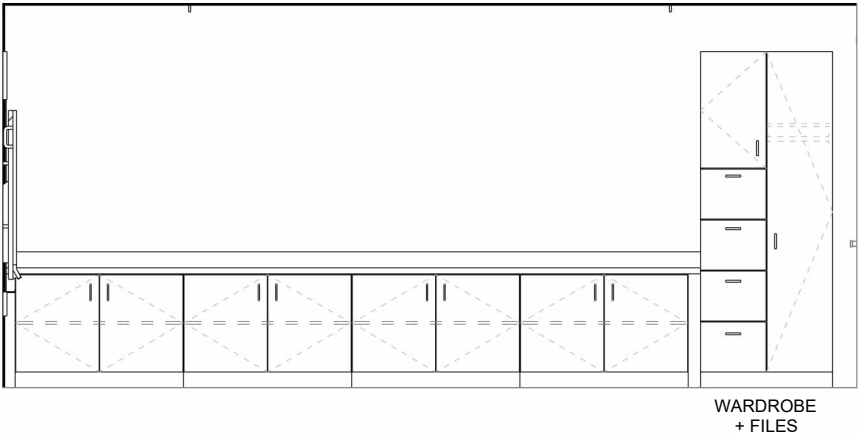

5 Proposed Casework Elevation
1/4" = 1'-0"






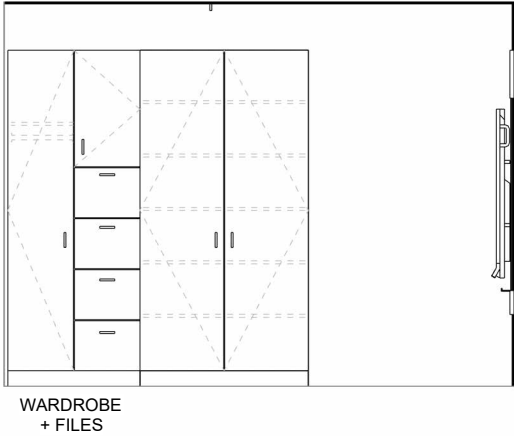


8 Proposed Casework Elevation
1/4" = 1'-0"

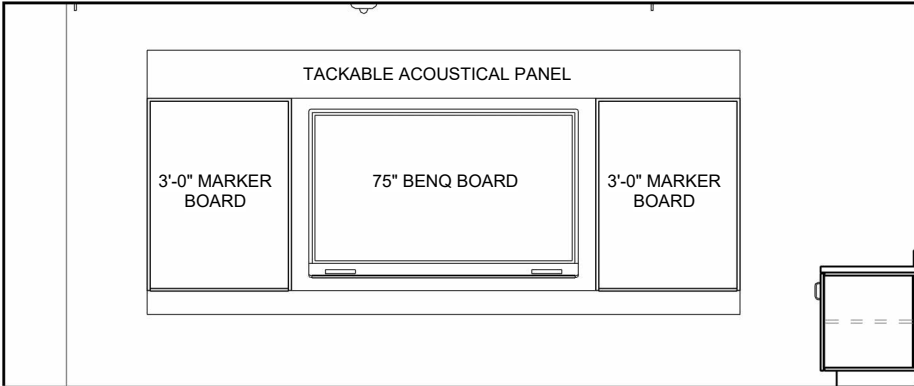

4 Proposed Instructional Elevation
1/4" = 1'-0"




Staff Lounge/Staff Work Room

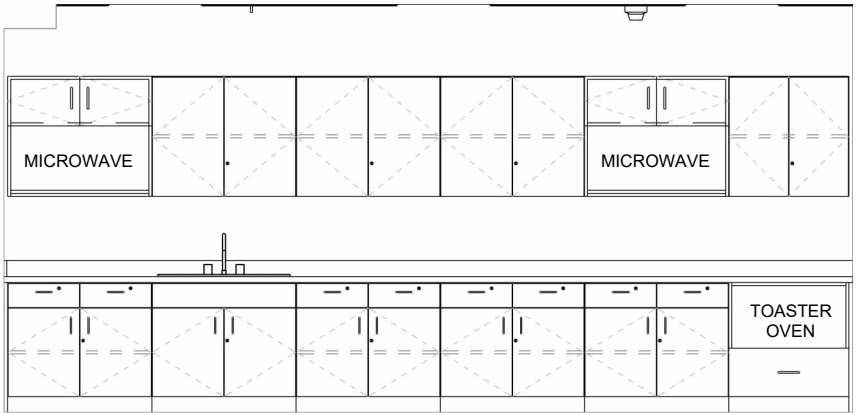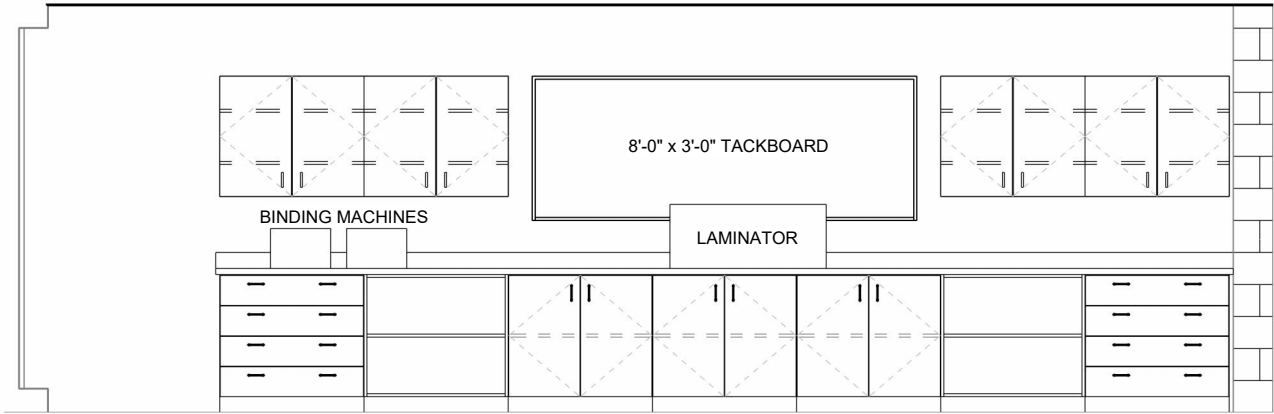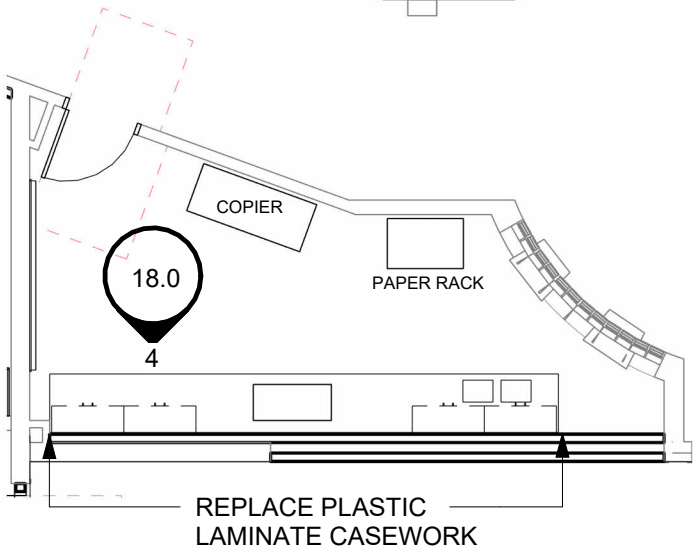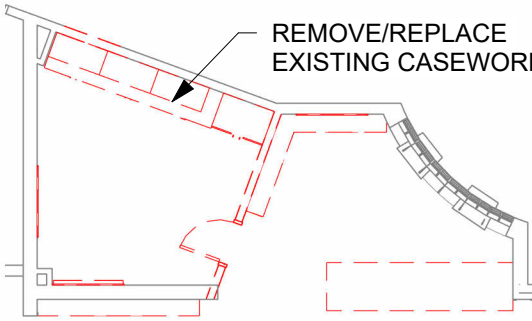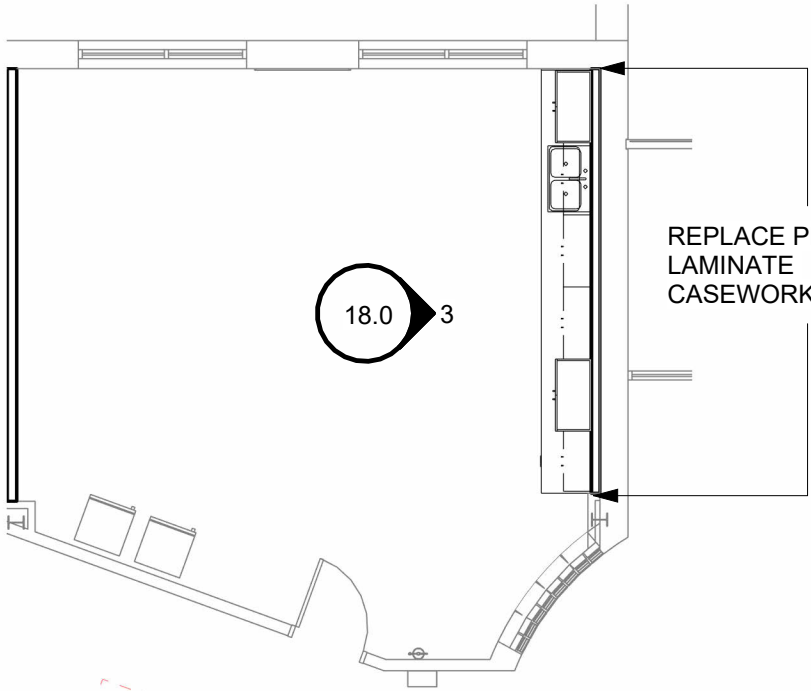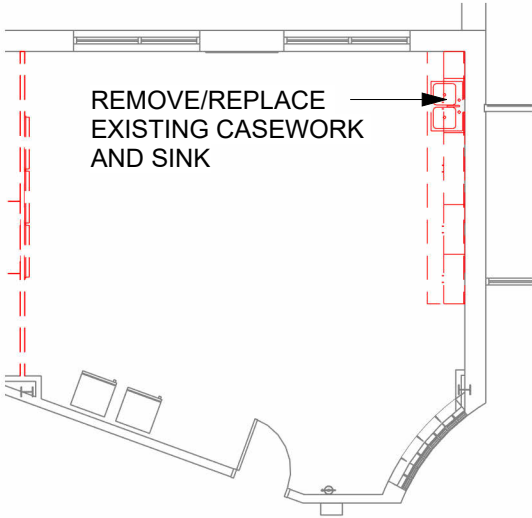


4 Proposed Casework Elevation
1/4" = 1'-0"

3 Proposed Casework Elevation
1/4" = 1'-0"




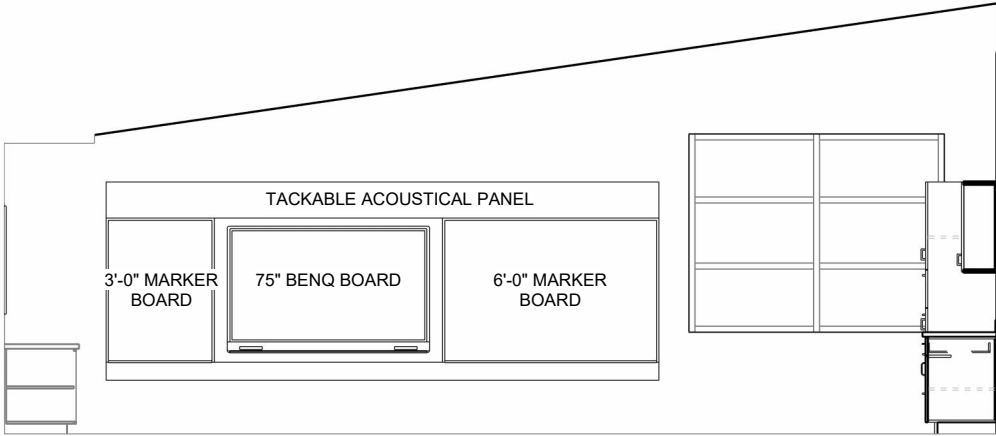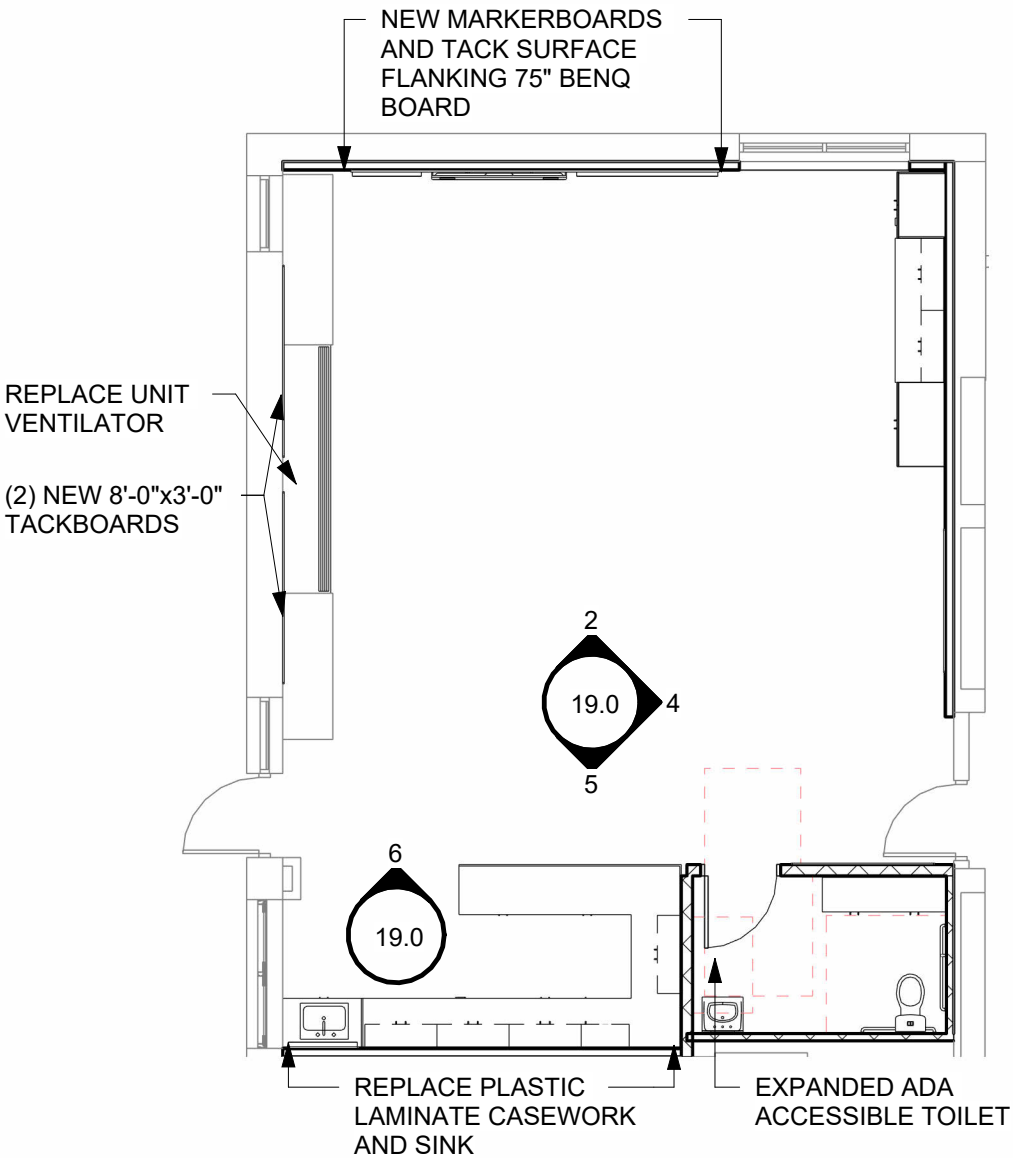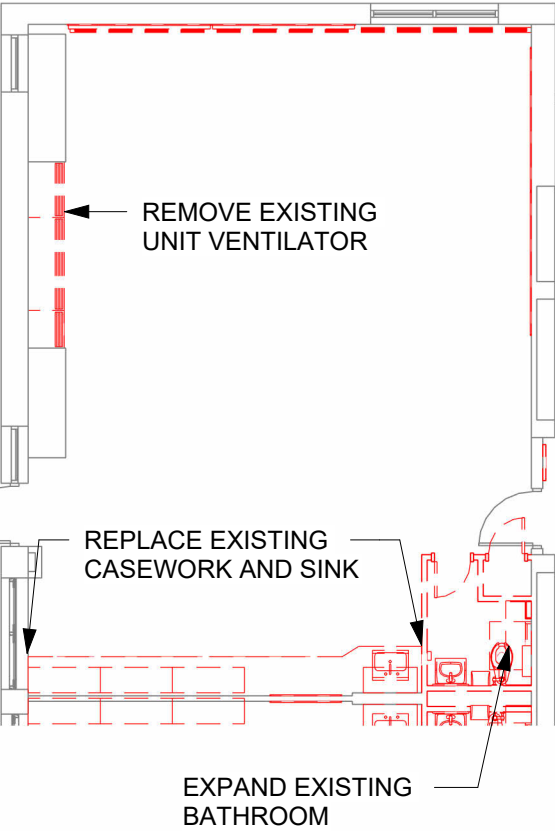


2 Proposed Instructional Elevation
3/16" = 1'-0"

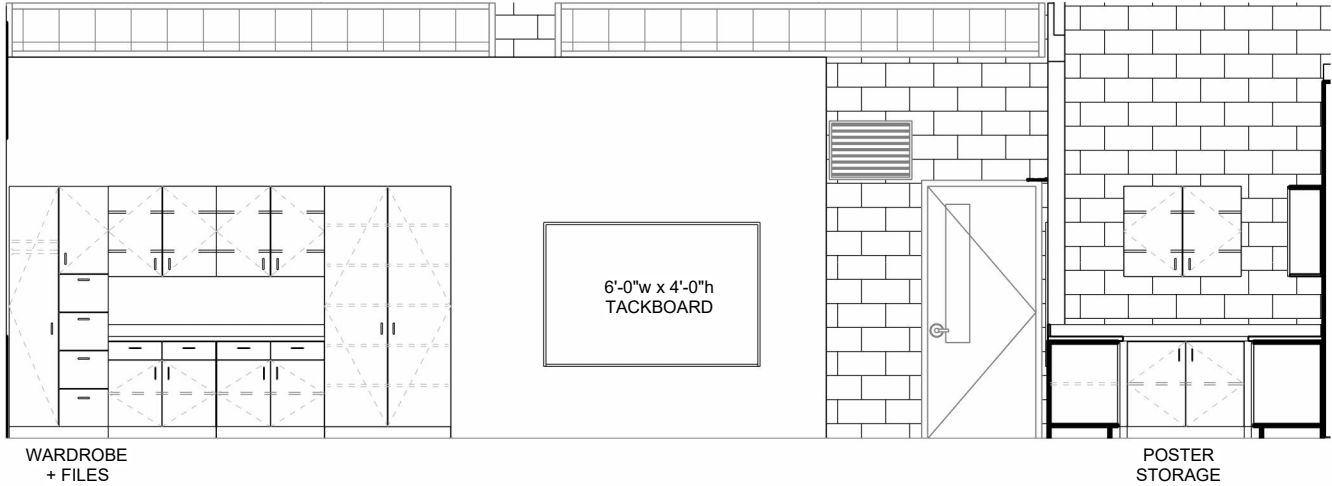

4 Proposed Casework Elevation
3/16" = 1'-0"

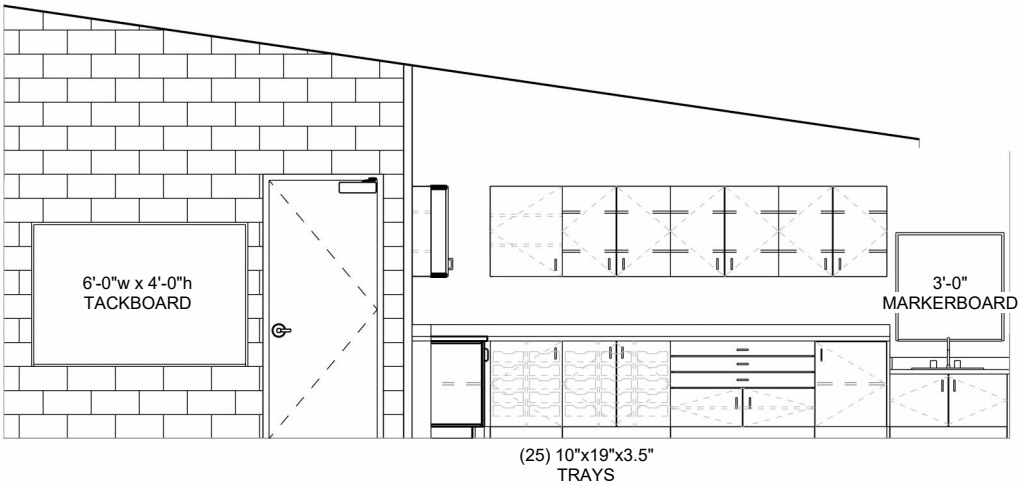

5 Proposed Casework Elevation
3/16" = 1'-0"

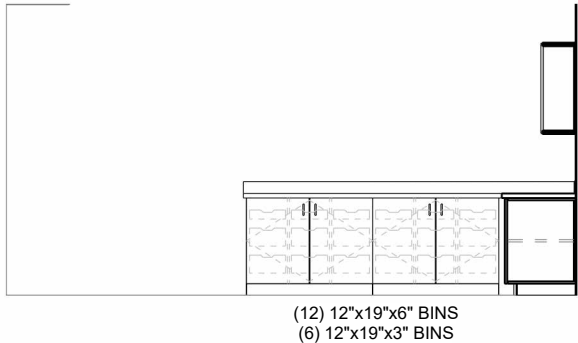

6 Proposed Casework Elevation
3/16" = 1'-0"

