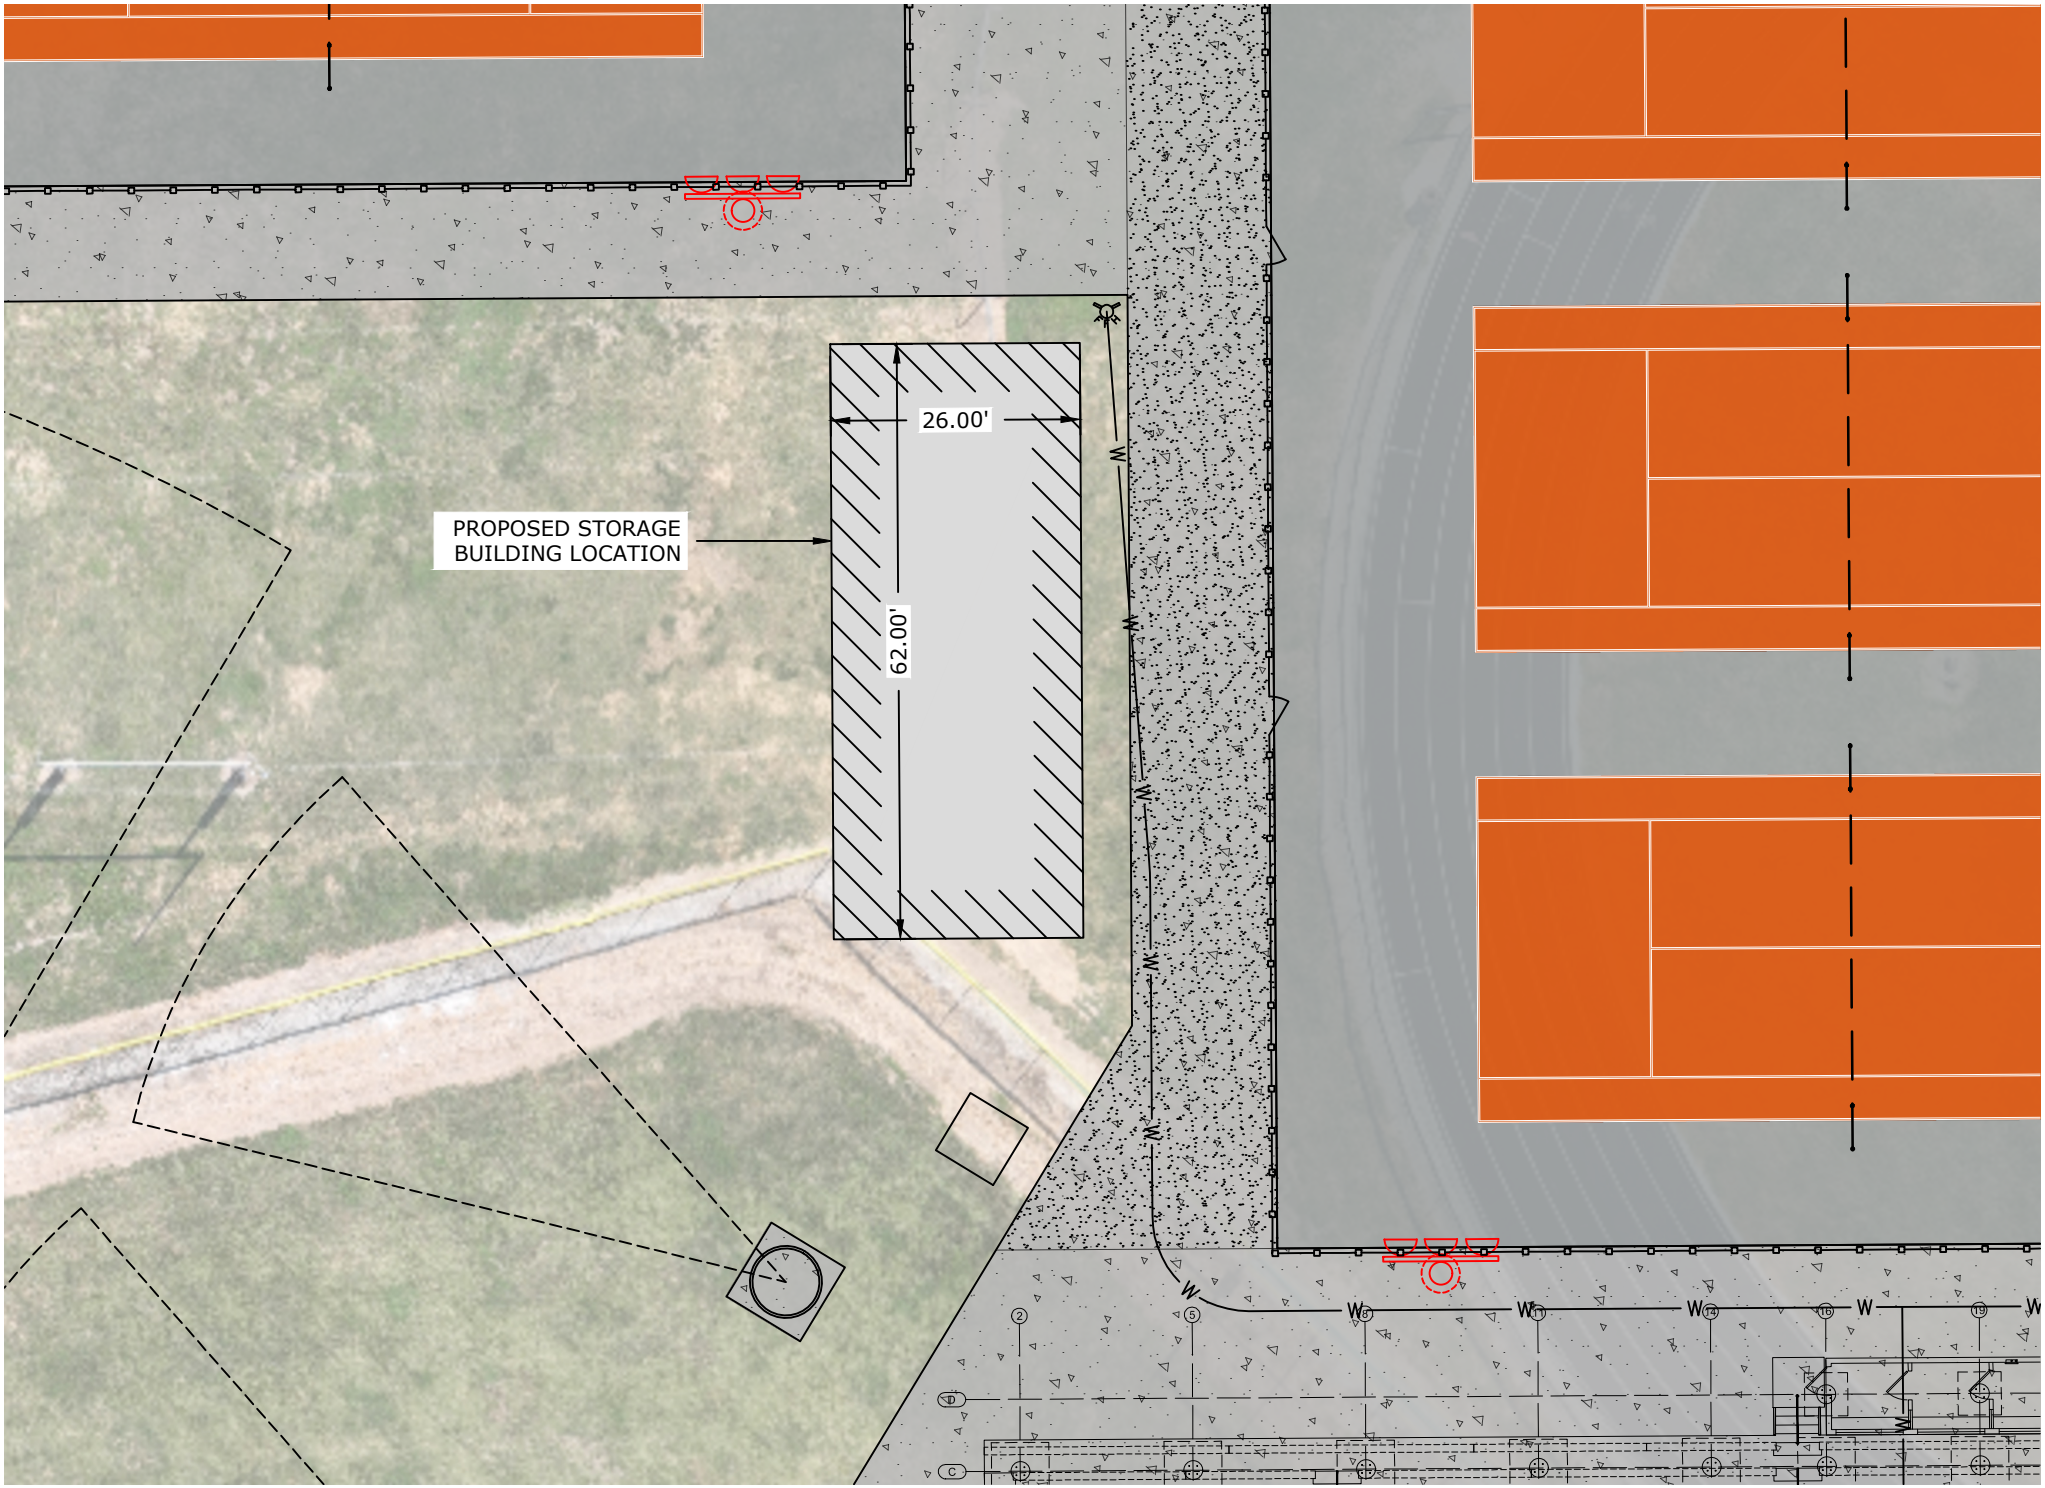
26.00'
62.00'
PROPOSED STORAGE
BUILDING LOCATION