***THE ATTACHED DRAWINGS SHOW INPUT GATHERED FROM USERS. THESE DRAWINGS ARE DIAGRAMATIC, AND ARE SUBJECT TO CHANGE AS THE PROJECT IS COORDINATED WITH MEP, AND AS THE PROJECT BUDGET IS REVIEWED.**

User Group Information

MAPLE LAKE HIGH SCHOOL

UG 0	COVER SHEET
UG 1	MAPLE LAKE HS RENOVATION
UG 2	SCIENCE AND MEDIA CENTER FLOOR PLAN
UG 3	SCIENCE CLASSROOM FLOOR PLAN & ELEVATIONS
UG 4	SCIENCE CLASSROOM FLOOR PLAN & ELEVATIONS
UG 5	MEDIA CENTER FLOOR PLAN
UG 6	IRISH MEDIA CENTER FLOOR PLAN
UG 7	FITNESS AREA OVERALL FLOOR PLAN
UG 8	WEIGHT ROOM FLOOR PLAN
UG 9	GOLF/CHEER & WRESTLING FLOOR PLAN

INDEPENDENT SCHOOL DISTRICT 881

MAPLE LAKE, MN

November 6th, 2026

ELECTRICAL SYMBOL KEY

- DUPLEX RECEPTACLE (INDICATE TYPE)
- QUAD RECEPTACLE (INDICATE TYPE)
  - AB - ABOVE COUNTER
  - CDR - CORD REEL
  - 204V - ATYPICAL VOLTAGE
  - CWM - CASEWORK MOUNTED
- EMERGENCY POWER RECEPTACLES
- USB POWER OUTLET
- LIGHT SWITCH
- CLOCK - HARDWIRED
- W — WALL PHONE
- DATA OUTLET (# OF DROPS INDICATED)
- J — FLOOR BOX (INDICATE CONNECTIONS - POWER, DATA, HDMI, VGA, ETC)
- JUNCTION BOX
- DISPLAY (MONITOR, SMARTBOARD, PROJECTOR, ETC)
- CONNECTION LOCATION (TEACHER STATION, CONF. TABLE, ETC)
- INTERCOM - HOLDING CELL
- XX — PUSH BUTTON (INDICATE TYPE)
  - EPO - EMERGENCY POWER SHUT OFF
  - DR - DOOR RELEASE
  - DB - DURESS BUTTON
  - ADA - HANDICAP ACTUATOR
  - LPB - LOCKDOWN PUSH BUTTON
- CR / S — SECURITY - CARD READER
- S — SECURITY - CAMERA
- I / VI — S S — INTERCOM - VOICE (I) OR VIDEO (VI)
- XX / N — NURSE CALL SYSTEM (INDICATE TYPE)
  - A - STAFF ASSIST REQUEST
  - B - CODE BLUE
  - D - DUTY STATION
  - E - EMERGENCY (PULLCORD)
  - E1 - EMERGENCY (PUSH BUTTON)
  - L - DOME LIGHT, ABOVE DOOR
  - M - MASTER STATION
  - P - PATIENT
  - S - STAFF RESPONDER
- N — DOME LIGHT, CEILING
- KP / W — WANDERING PATIENT KEYPAD
- W — WANDER ALERT SENSOR


Wold Architects and Engineers

50 South 6th Street, Suite 2250

Minneapolis, Minnesota 55402

woldae.com | 615 370 8500

Comm No: 260201206

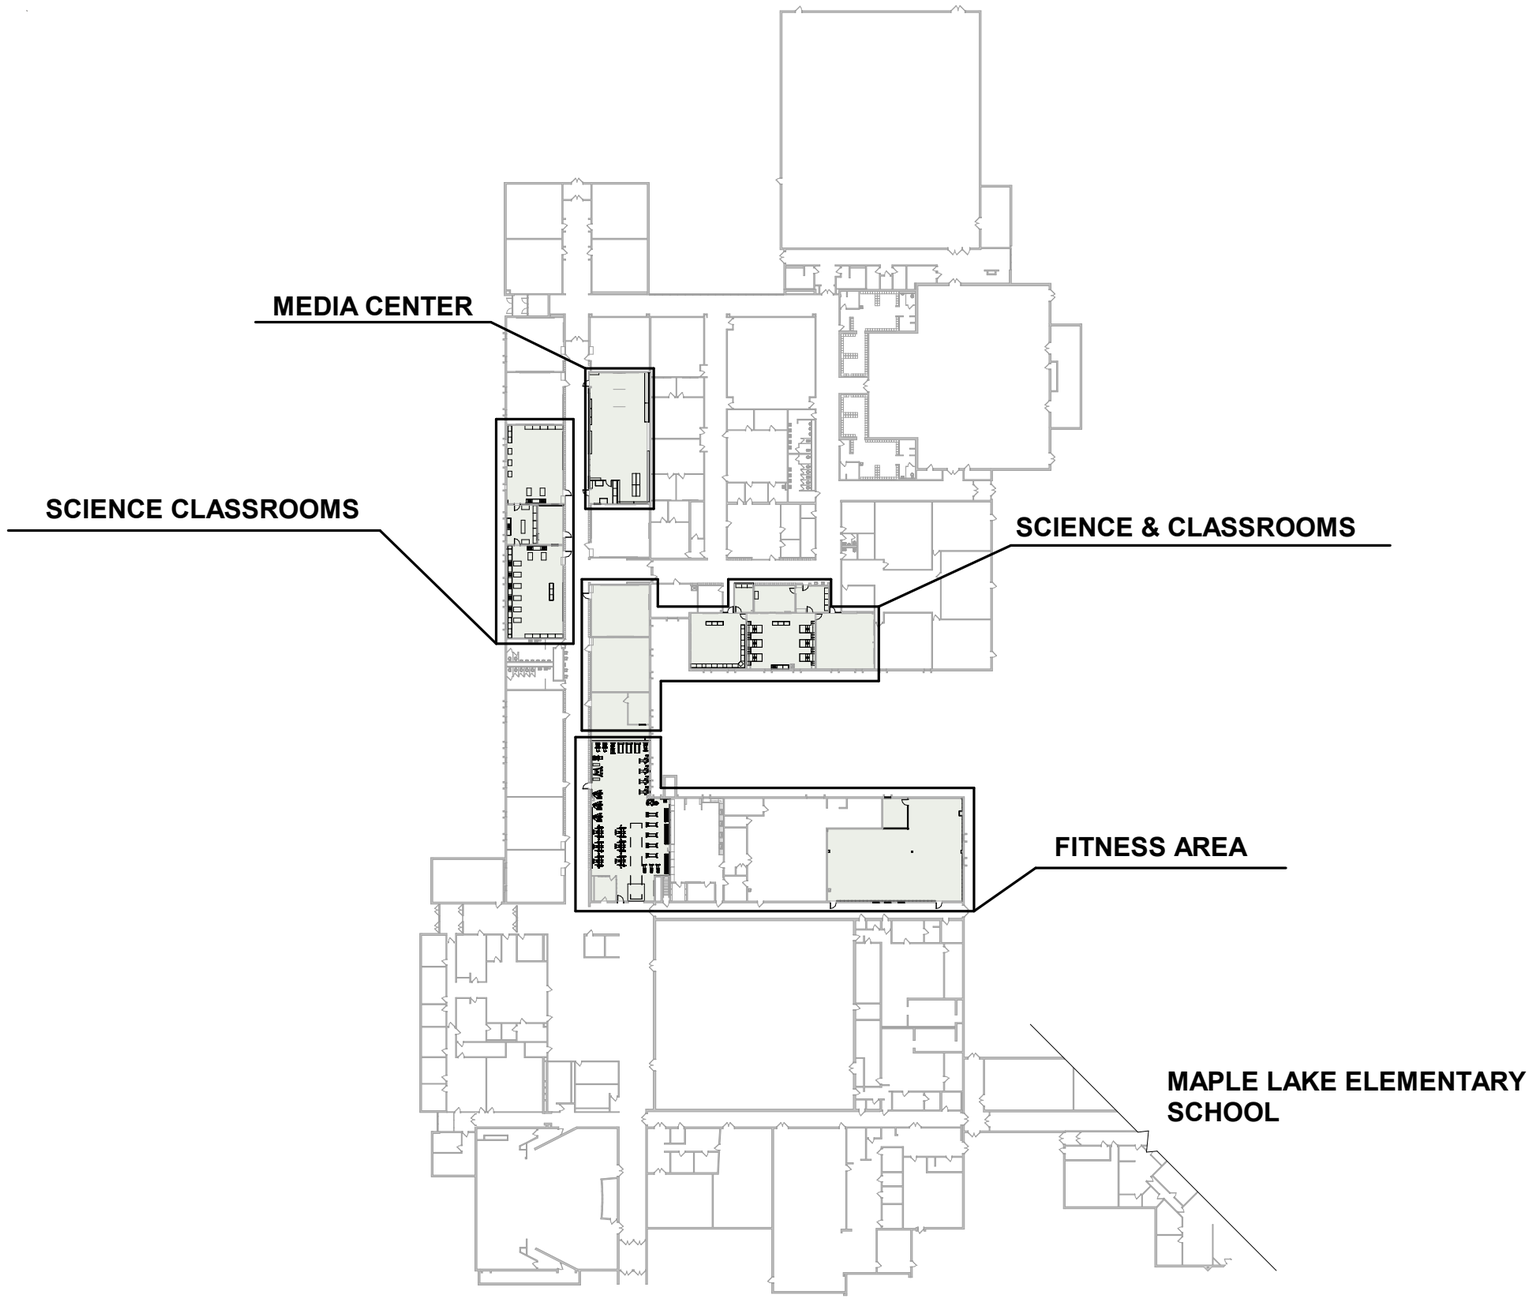


1 MAPLE LAKE HS RENOVATION

1" = 80'-0"

0

INDEPENDENT SCHOOL DISTRICT 881
MAPLE LAKE HIGH SCHOOL
November 6th, 2026

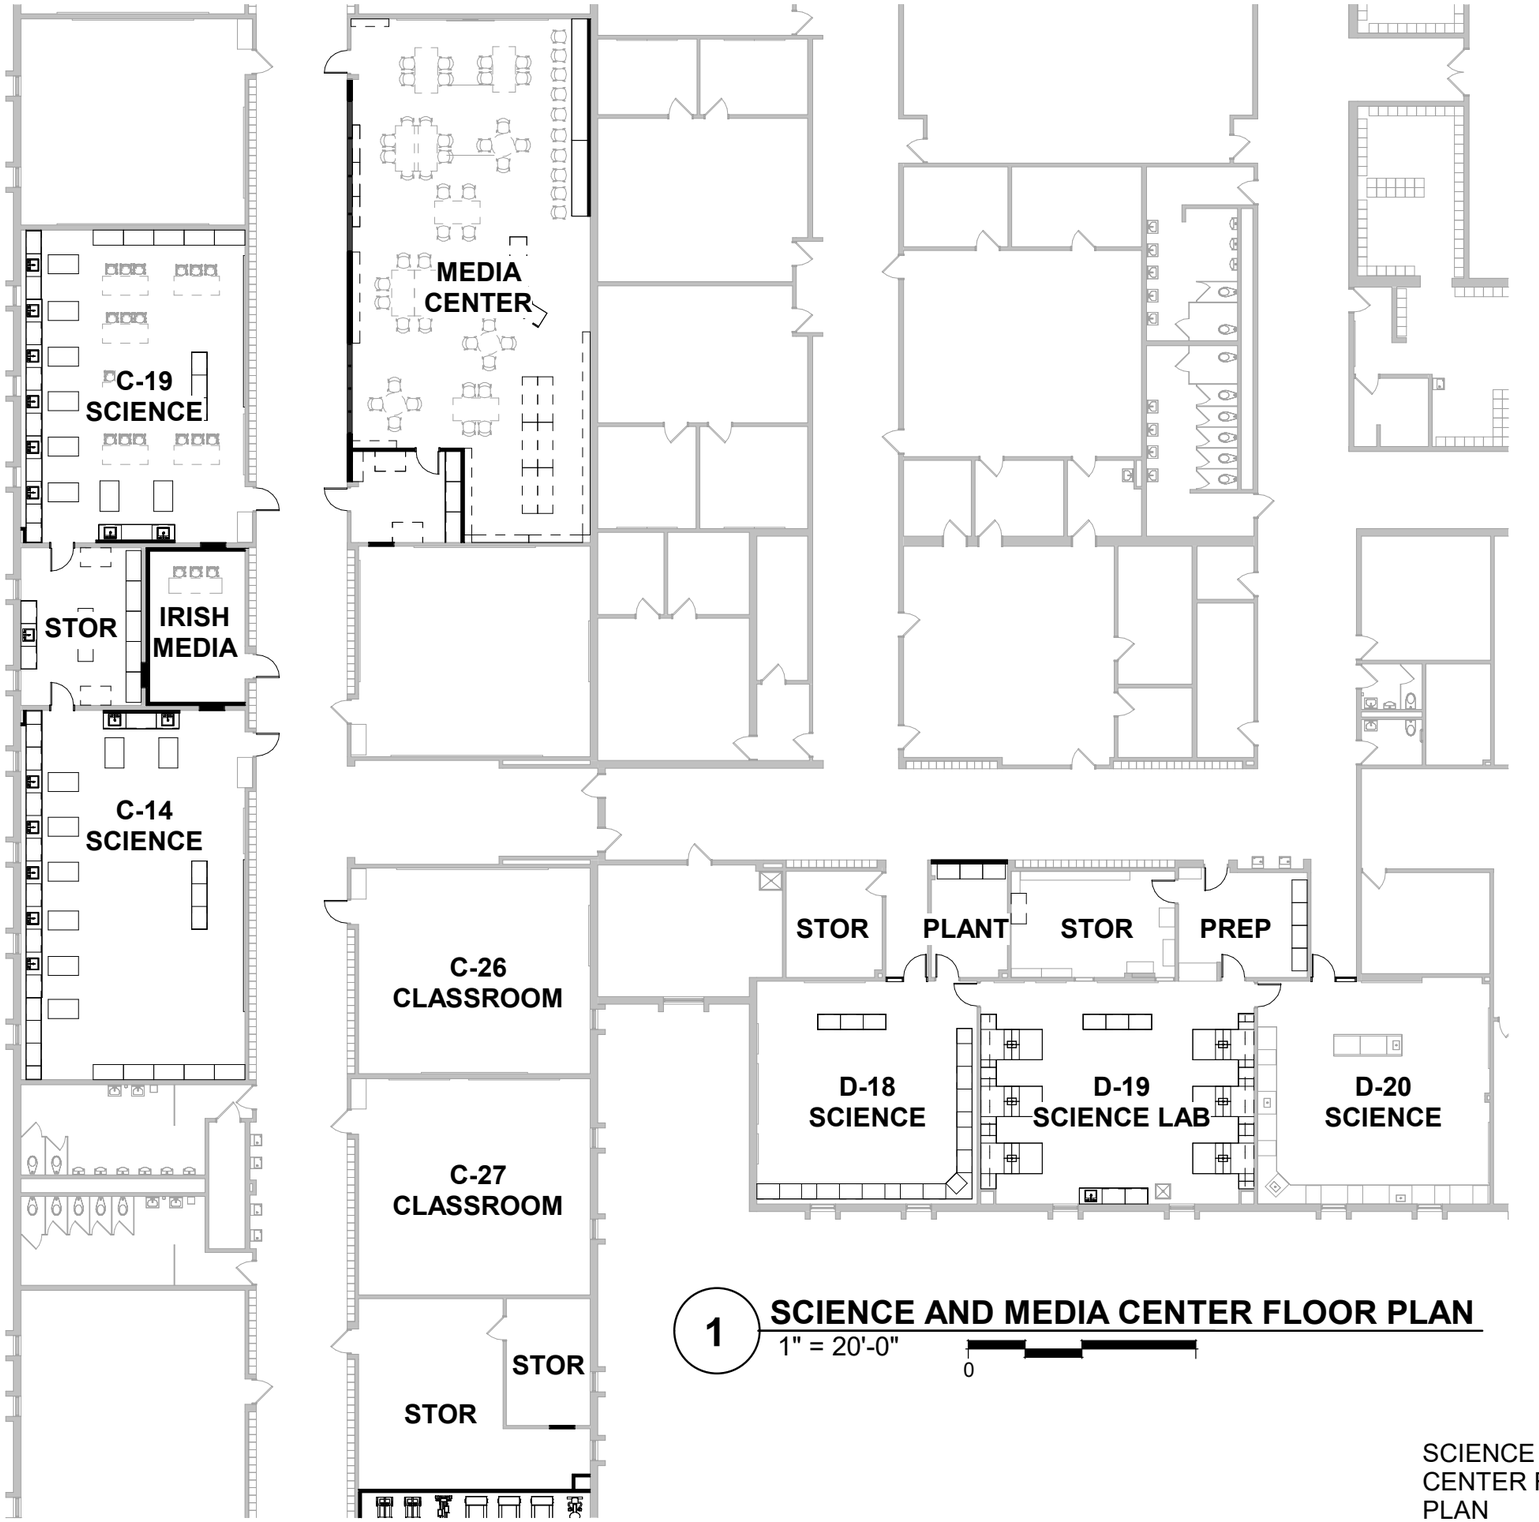

1 SCIENCE AND MEDIA CENTER FLOOR PLAN

1" = 20'-0"


0

SCIENCE AND MEDIA CENTER FLOOR PLAN
UG 2


Comm No: 260201206

11/6/2026 9:02:19 AM
Autodesk Docs://260201206 - ISD 881 - Maple Lake HS Renovations/Maple Lake HS Renovations R26.rvt


INDEPENDENT SCHOOL DISTRICT 881
MAPLE LAKE HIGH SCHOOL
November 6th, 2026

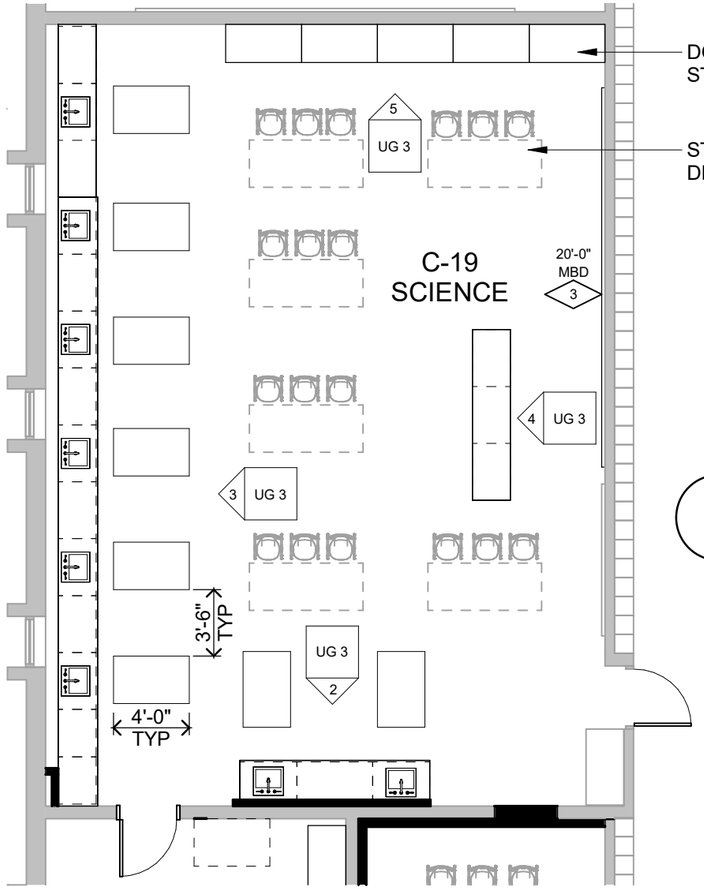

1 SCIENCE CLASSROOM FLOOR PLAN
1/8" = 1'-0"

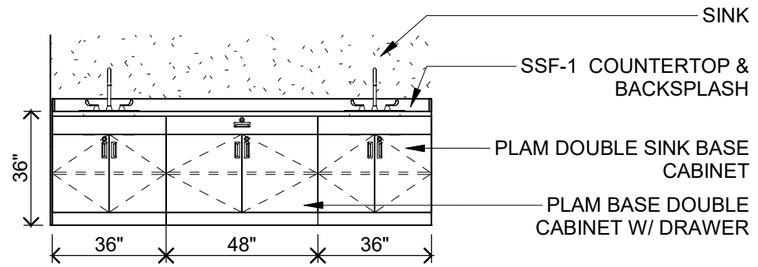


2 SOUTH - SCIENCE LAB CASEWORK
1/4" = 1'-0"

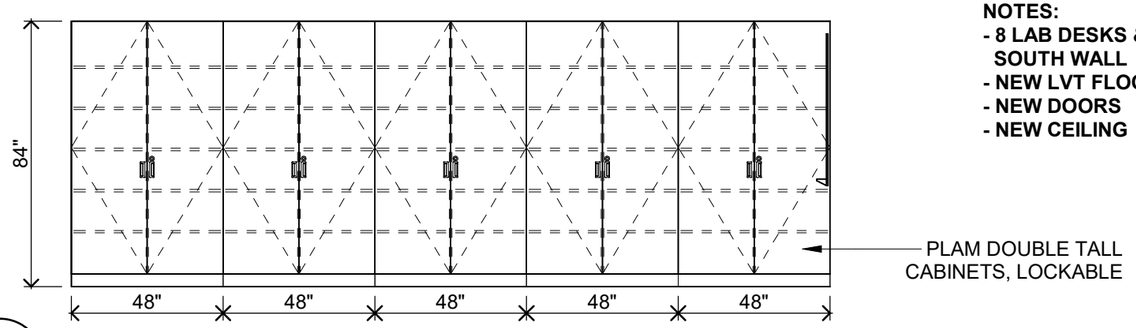


5 NORTH - TALL STORAGE
1/4" = 1'-0"

NOTES:
- **8 LAB DESKS & SINKS ALONG WEST & SOUTH WALL**
- **NEW LVT FLOORING**
- **NEW DOORS**
- **NEW CEILING**

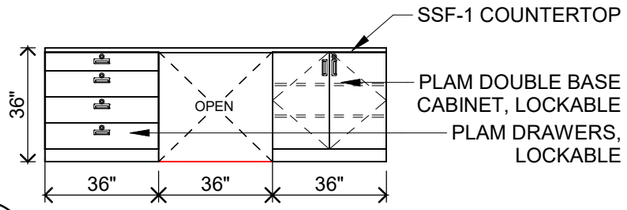

4 WEST - TEACHING STATION
1/4" = 1'-0"

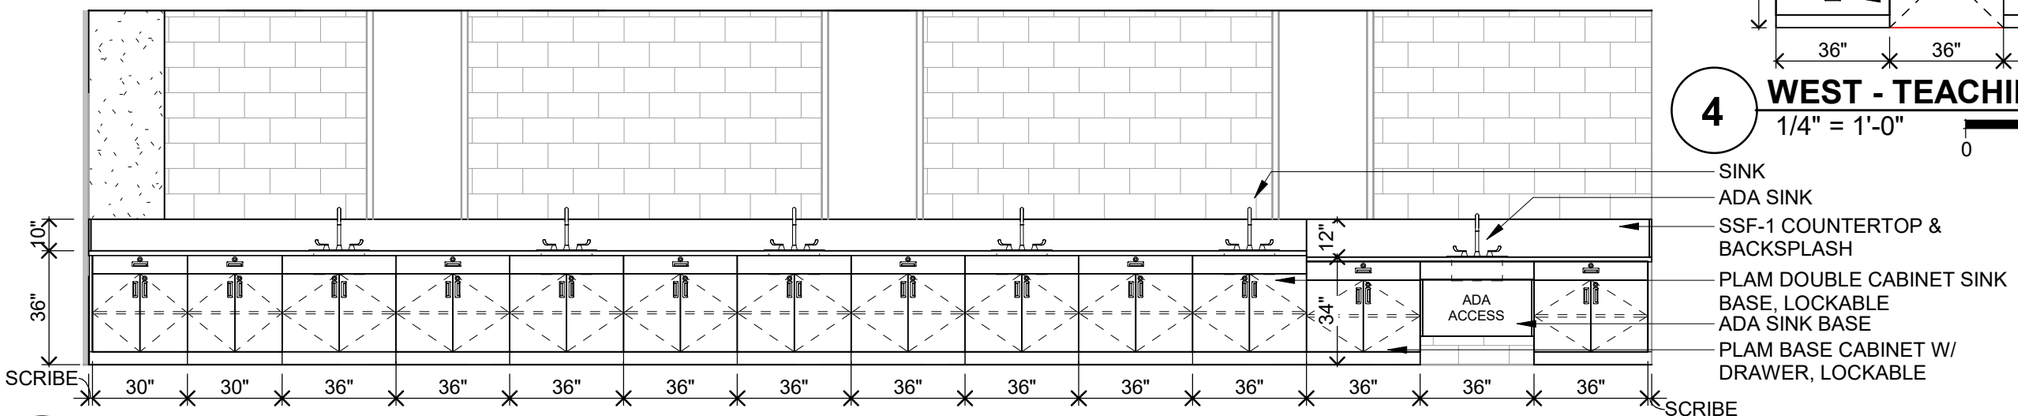


3 WEST - SCIENCE LAB CASEWORK
1/4" = 1'-0"


11/6/2026 9:02:20 AM
Autodesk Docs://260201206 - ISD 881 - Maple Lake HS Renovations/Maple Lake HS Renovations R26.rvt

SCIENCE
CLASSROOM FLOOR
PLAN & ELEVATIONS
UG 3


Comm No: 260201206

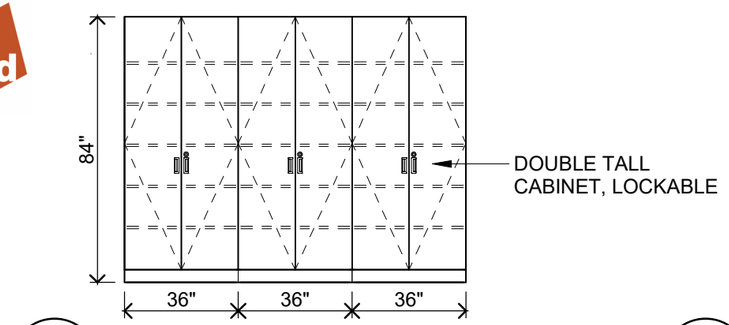

2 **PLANT - NORTH**
1/4" = 1'-0"
0

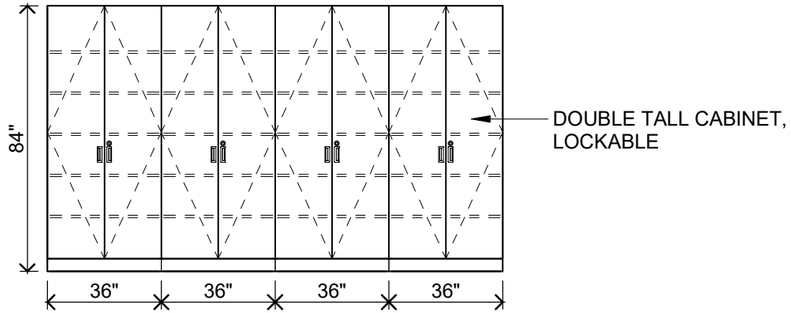

3 **PREP - EAST**
1/4" = 1'-0"
0

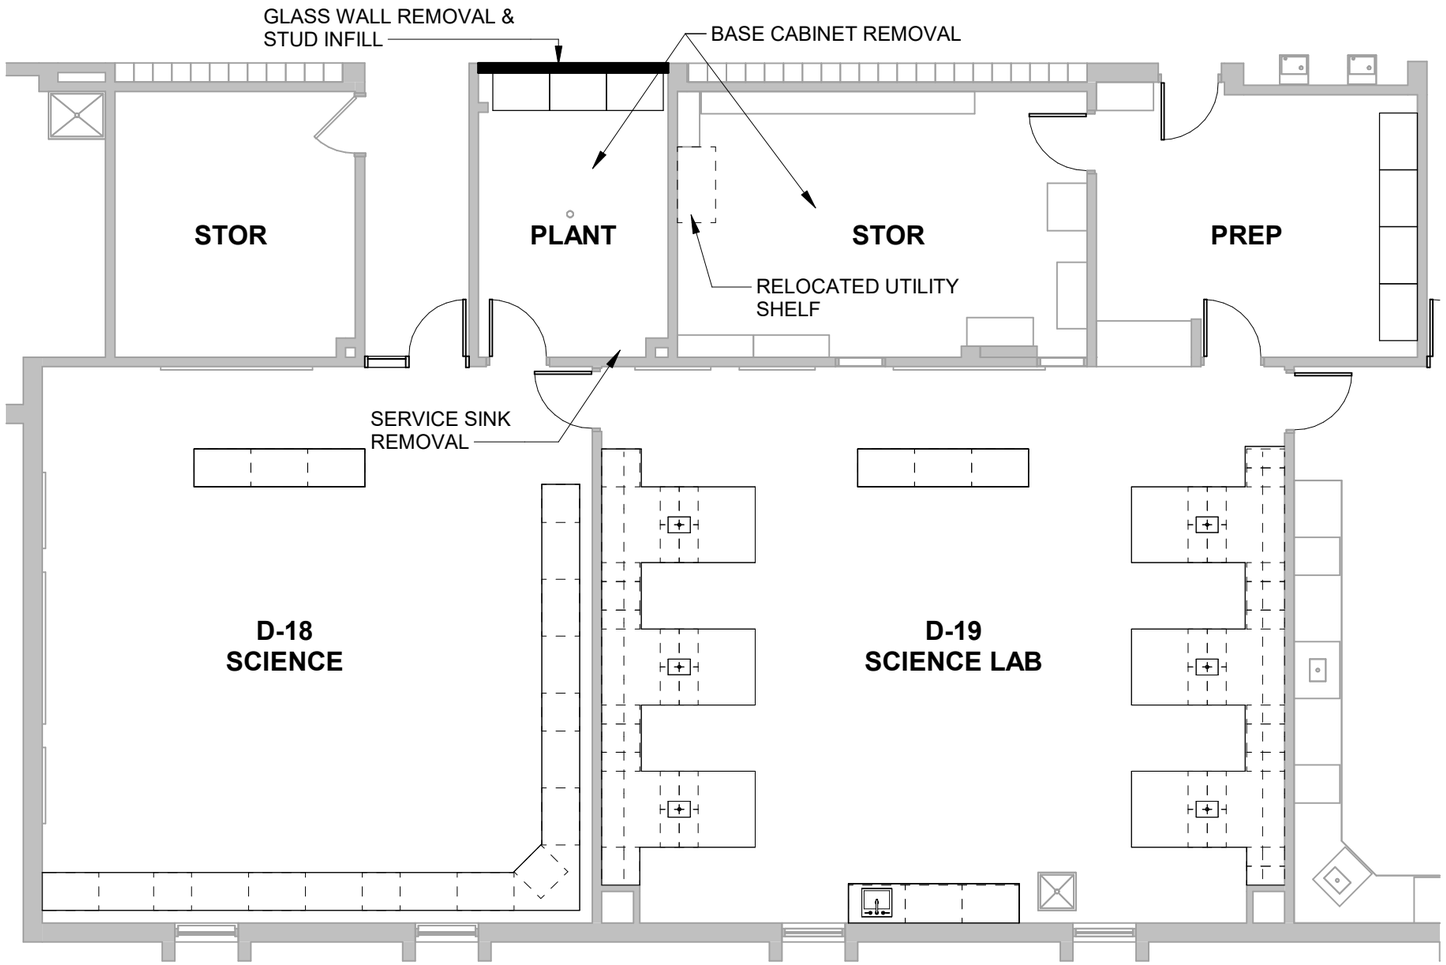

1 **D-18 & D-19 SCIENCE CLASSROOM & LAB PLAN**
1/8" = 1'-0"
0

NOTES:
- **NEW DOORS**
- **NEW CEILING**
- **1 FOR 1 CASEWORK REPLACEMENT IN CLASSROOMS**


SCIENCE LAB D-19
- **6 LAB STATIONS AND SINKS**
- **1 ADA SINK**
- **PHENOLIC COUNTERTOP**
- **LVT FLOORING**

SCIENCE CLASSROOM D-18
- **NO SINK REPLACEMENT**
- **CPT FLOORING**
- **FURNITURE: STOOLS (NIC)**

STORAGE
- **GLASS WINDOW REMOVAL AND STUD INFILL**
- **ISLAND STORAGE REMOVAL**
- **TALL CABINETS IN STORAGE & PREP**

INDEPENDENT SCHOOL DISTRICT 881

MAPLE LAKE HIGH SCHOOL
November 6th, 2026

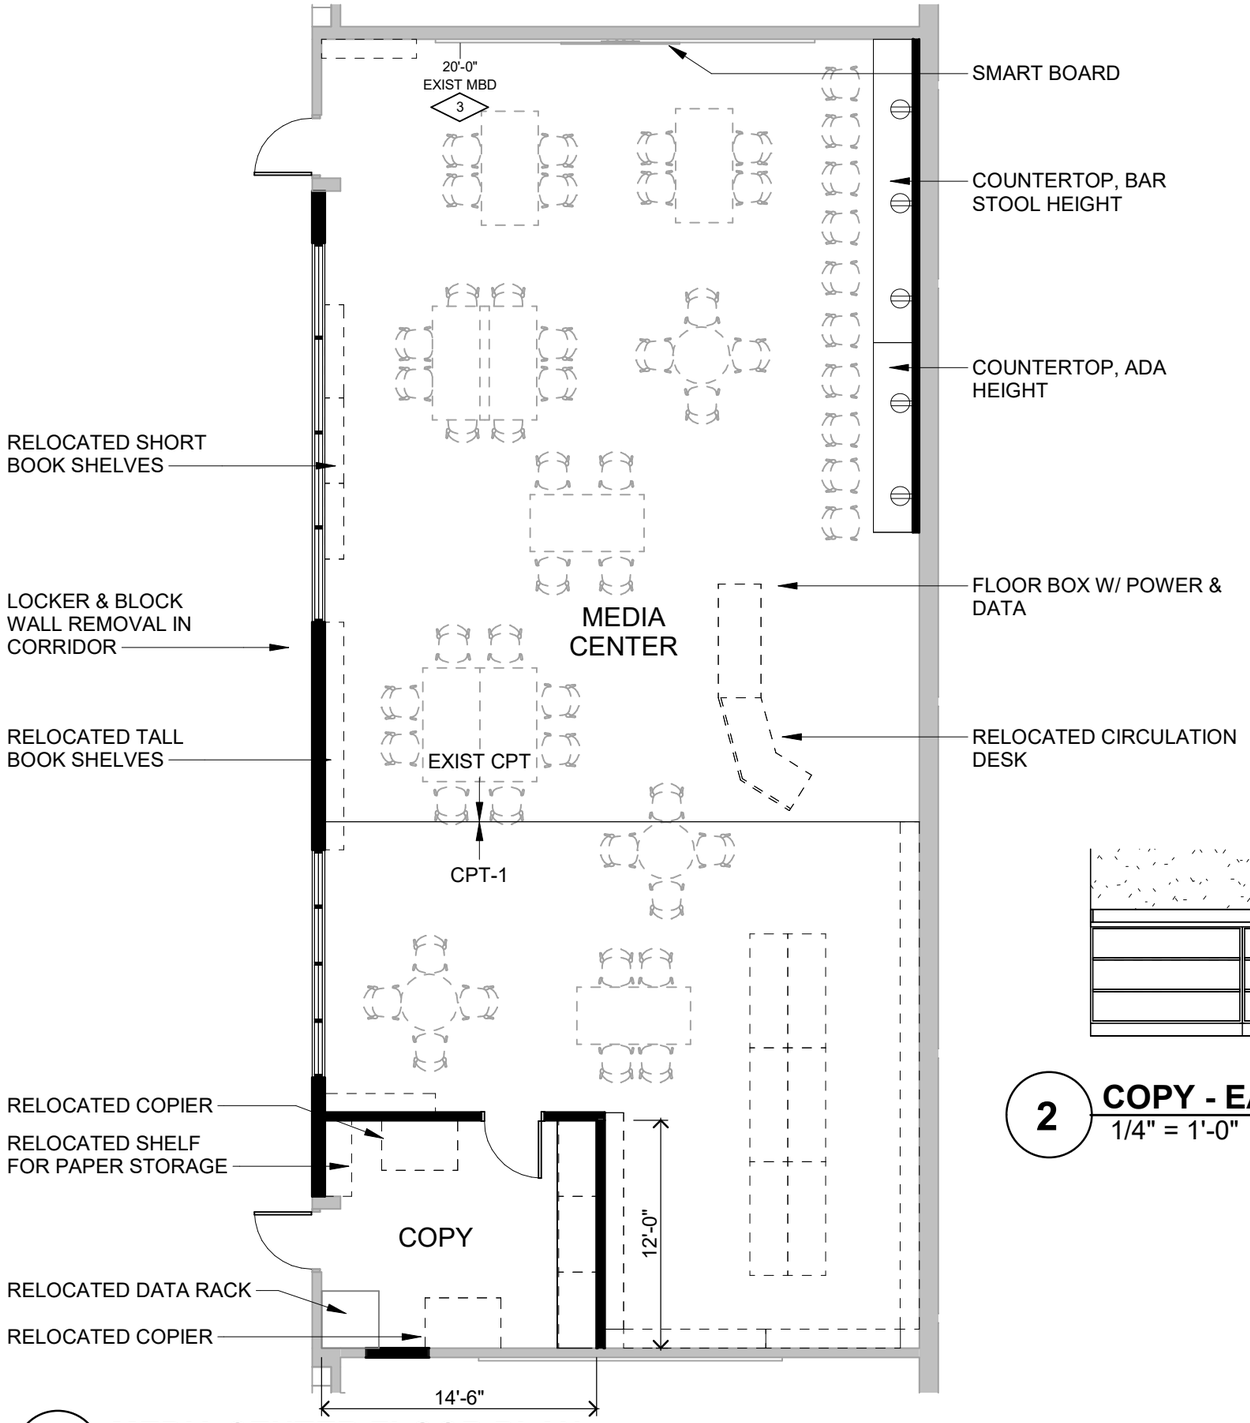


1 MEDIA CENTER FLOOR PLAN

1/8" = 1'-0"

0

NOTES:
- **2,100 SF**
- **REUSING EXISTING BOOK SHELVES (25'-0" OF EXISTING BOOK SHELVES DID NOT FIT INTO NEW SPACE)**
- **REUSING EXISTING CIRCULATION DESK**
- **REUSING EXISTING TABLES & CHAIRS**
- **SOUTH HALF OF CARPET REPLACEMENT TO MATCH NORTH HALF**
- **NEW DOORS**
- **NEW COPY ROOM**

COPY ROOM NEEDS:
- **PAPER CUTTER**
- **PAPER SHREDDER**
- **WORK STATION**

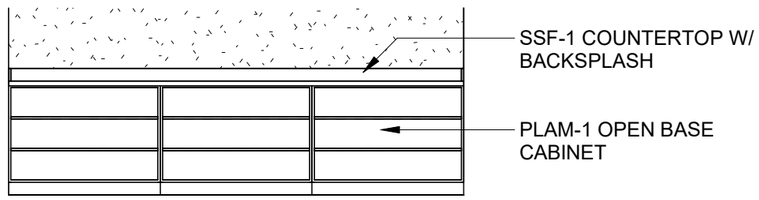

2 COPY - EAST


1/4" = 1'-0"

0

11/6/2026 9:02:21 AM
Autodesk Docs://260201206 - ISD 881 - Maple Lake HS Renovations/Maple Lake HS Renovations R26.rvt

MEDIA CENTER
FLOOR PLAN
UG 5

Comm No: 260201206

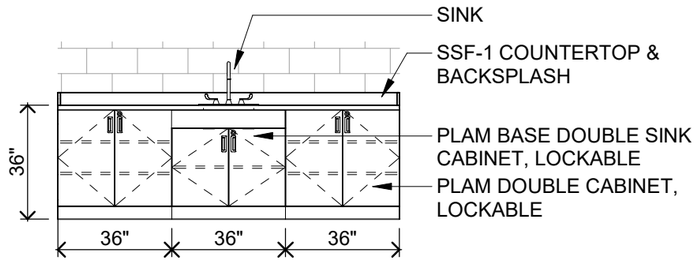


2 STORAGE - WEST ELEVATION

1/4" = 1'-0"

0


NOTES:
IRISH MEDIA CENTER
- **EXISTING CARPET IN IRISH MEDIA STORAGE**
- **NEW LVT FLOORING IN STORAGE**

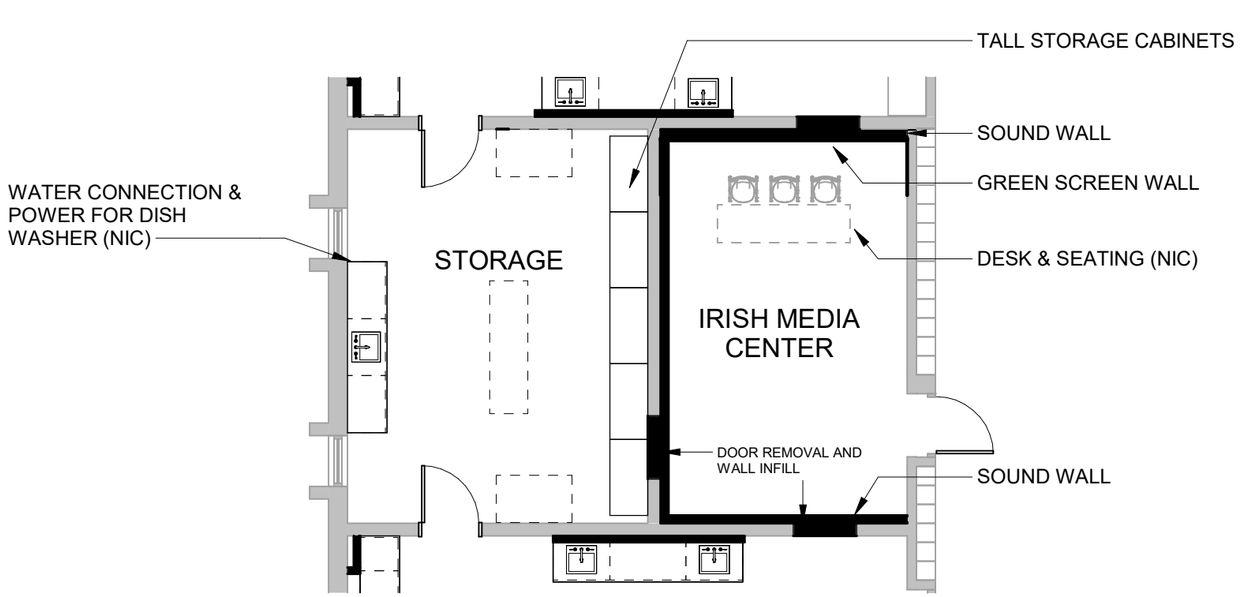

1 IRISH MEDIA CENTER FLOOR PLAN

1/8" = 1'-0"

0

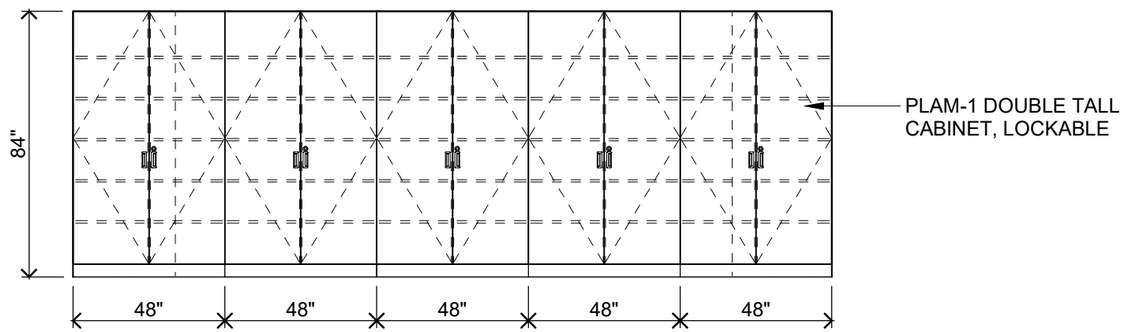

3 STORAGE - EAST ELEVATION


1/4" = 1'-0"

0

IRISH MEDIA CENTER FLOOR PLAN
UG 6

Comm No: 260201206

INDEPENDENT SCHOOL DISTRICT 881
MAPLE LAKE HIGH SCHOOL
November 6th, 2026

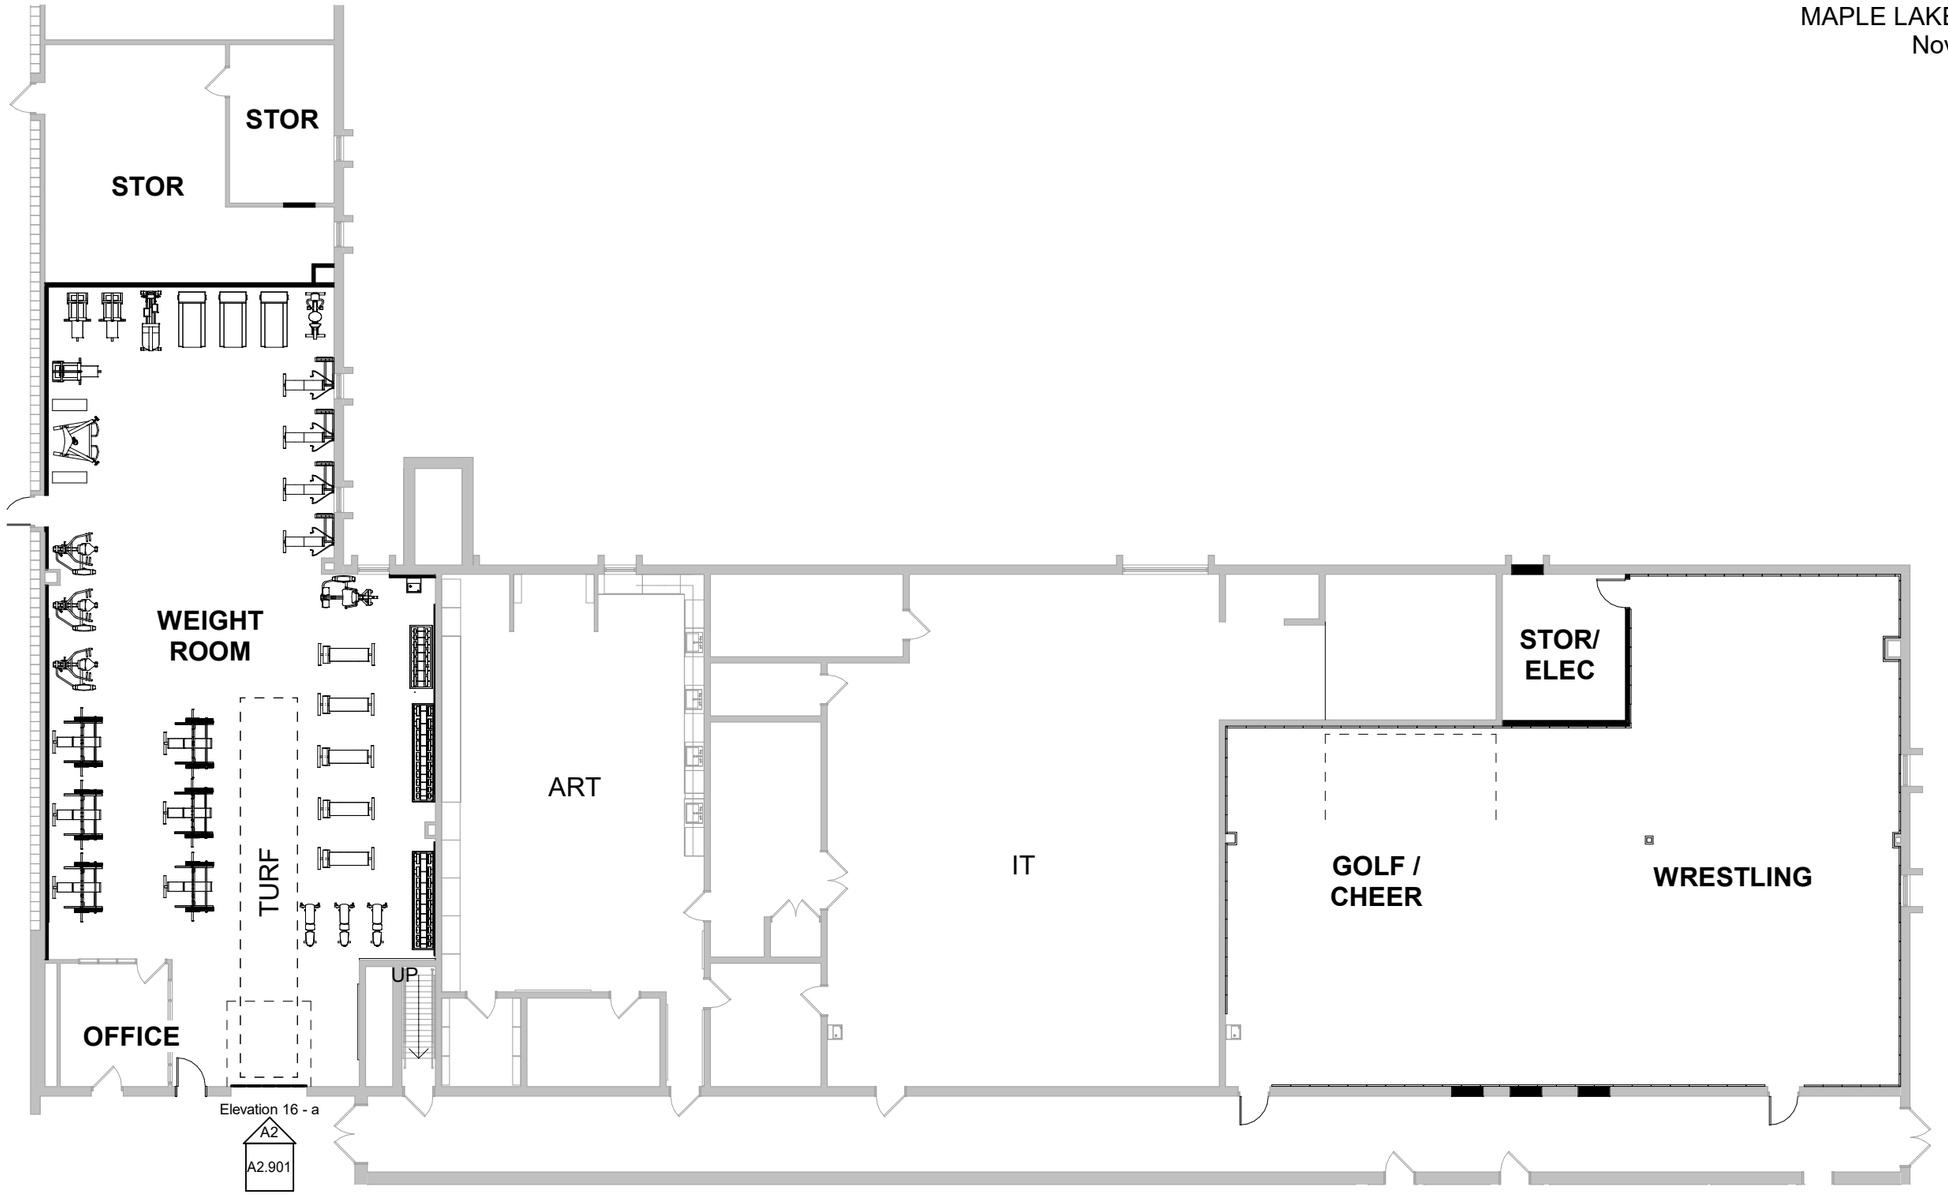

1 ATHLETICS OVERALL PLAN


1/16" = 1'-0"

0

FITNESS AREA
OVERALL FLOOR
PLAN
UG 7

Comm No: 260201206

INDEPENDENT SCHOOL DISTRICT 881
MAPLE LAKE HIGH SCHOOL
November 6th, 2026

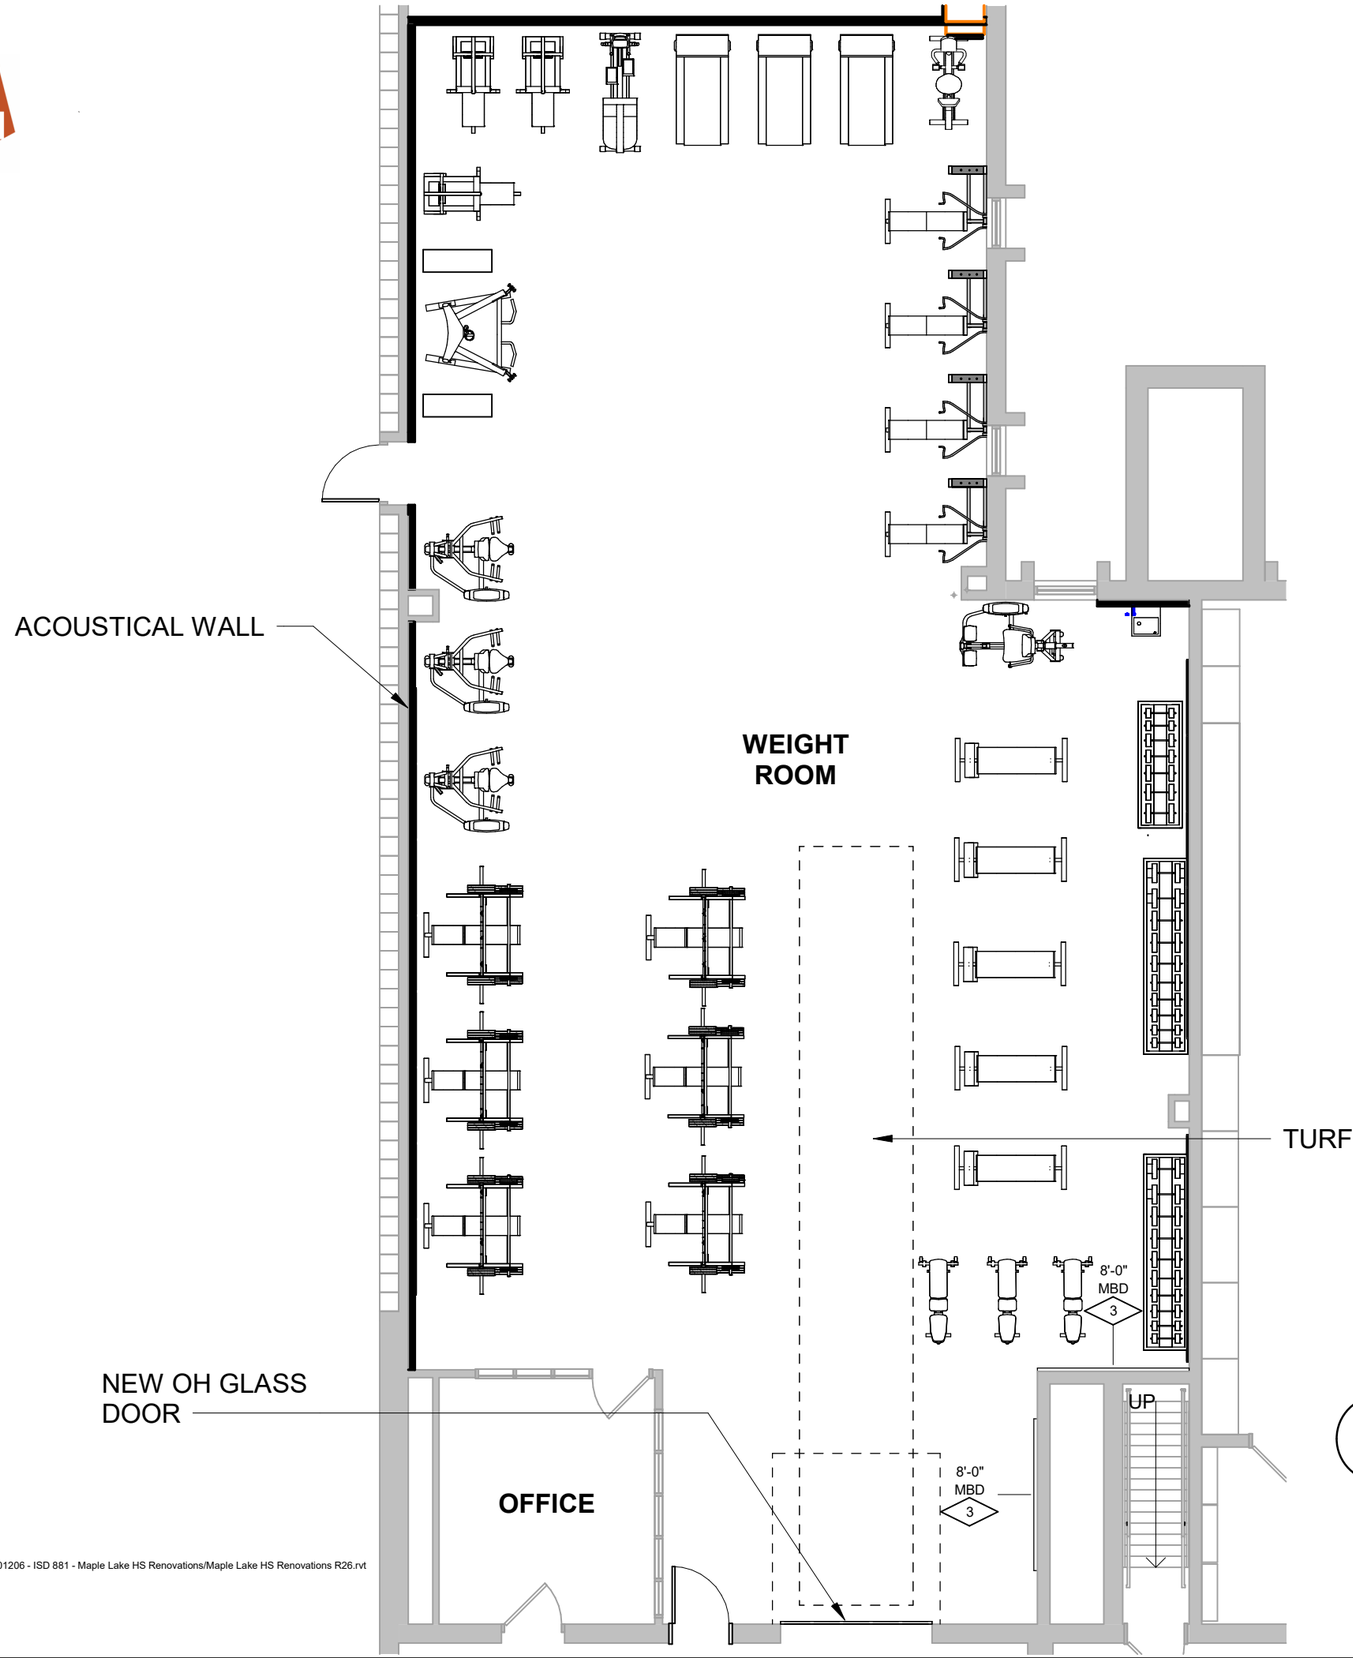

NOTES:
- NEW WEIGHT MAT FLOORING
- REUSING EXISTING EQUIPMENT
- NEW DOORS
- KEY SWITCH OPENER ON INSIDE ONLY
- ADD IRISH LOGO AND YARD MARKS ON TURF

1 WEIGHT ROOM FLOOR PLAN
1/8" = 1'-0"
0


WEIGHT ROOM
FLOOR PLAN
UG 8

Comm No: 260201206

11/6/2026 9:02:23 AM
Autodesk Docs://260201206 - ISD 881 - Maple Lake HS Renovations/Maple Lake HS Renovations R26.rvt

INDEPENDENT SCHOOL DISTRICT 881

MAPLE LAKE HIGH SCHOOL
November 6th, 2026

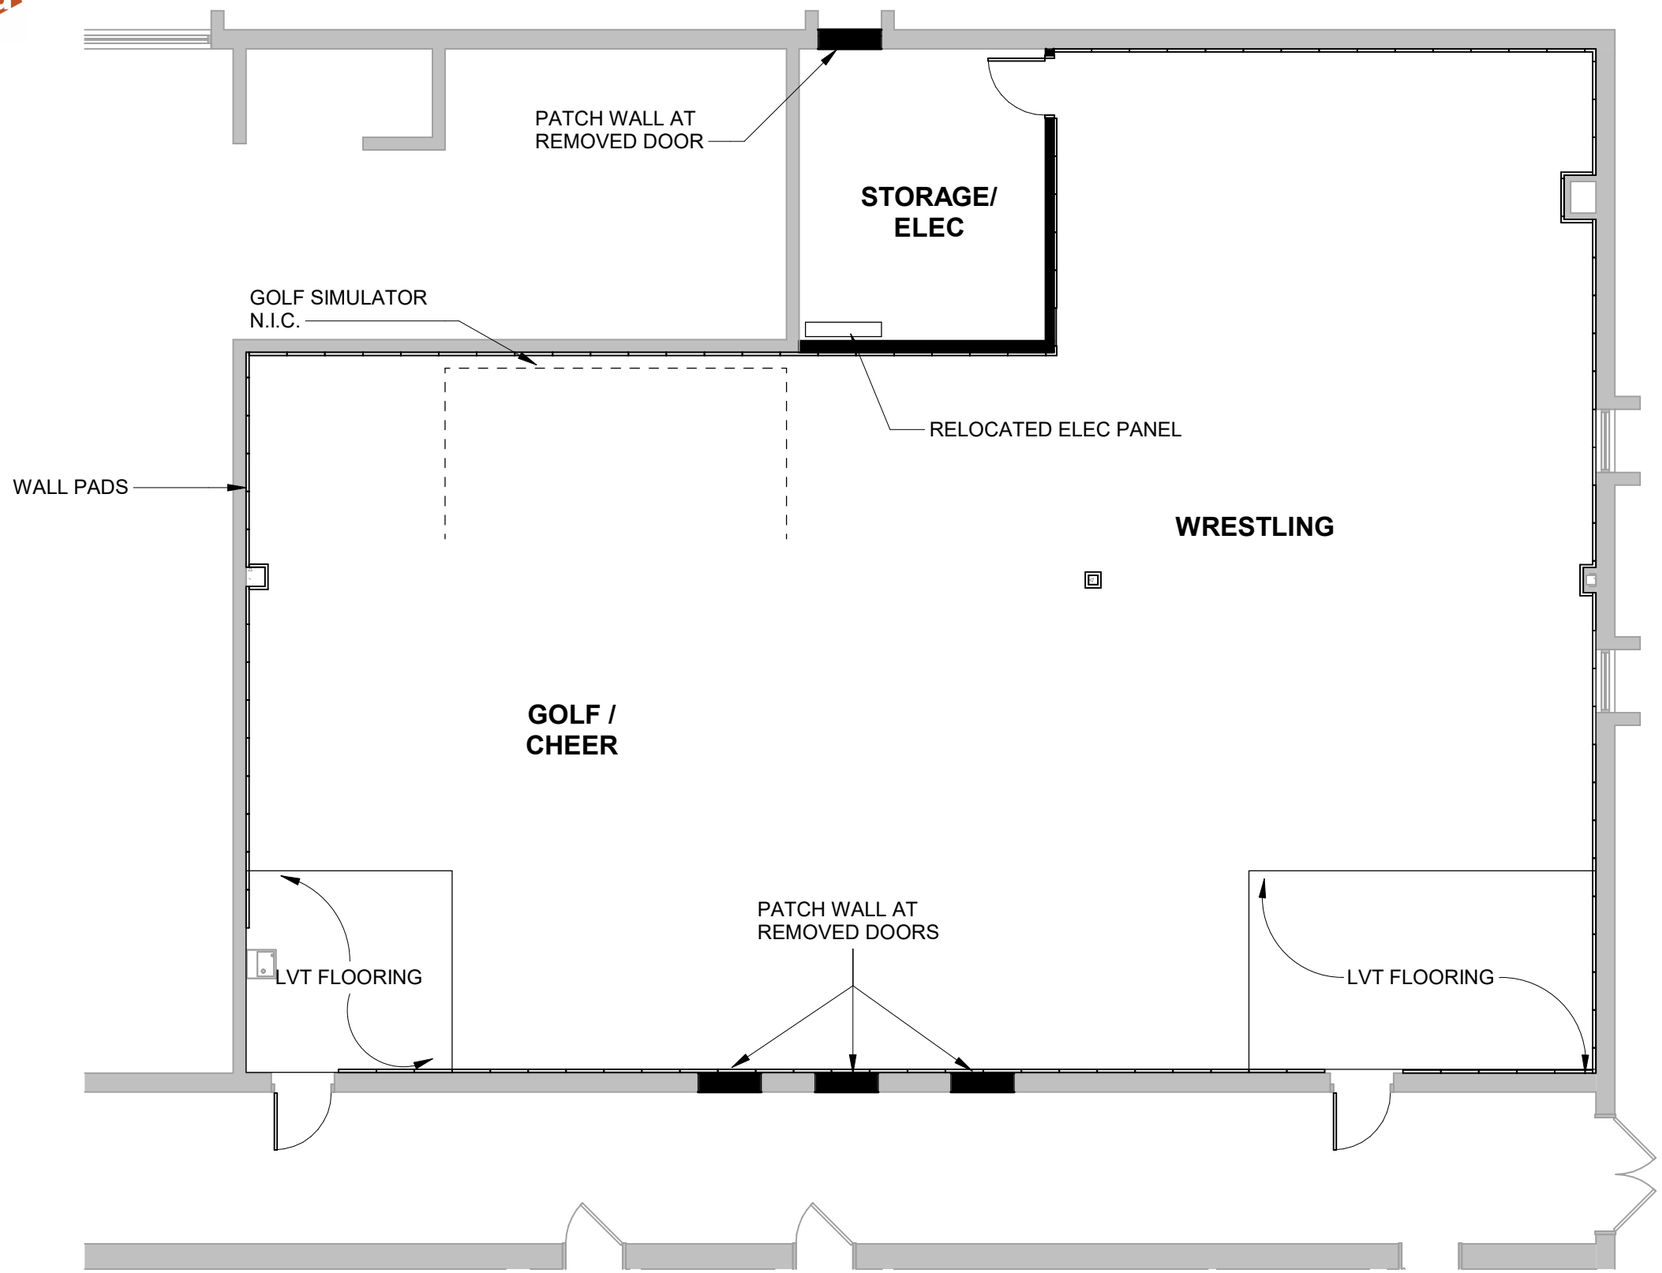

NOTES:
- **NEW RUBBER FLOORING**
- **EXPOSED AND PAINTED CEILING**
- **HANGING LIGHTS TO MATCH GOLF/CHEER**
- **WRESTLING MATS ARE N.I.C.**
- **WALL PADS ON ALL WALLS**

1 GOLF/CHEER & WRESTLING FLOOR PLAN

1/8" = 1'-0"

0

11/6/2026 9:02:23 AM
Autodesk Docs://260201206 - ISD 881 - Maple Lake HS Renovations/Maple Lake HS Renovations R26.rvt

GOLF/CHEER & WRESTLING FLOOR PLAN
UG 9

Comm No: 260201206