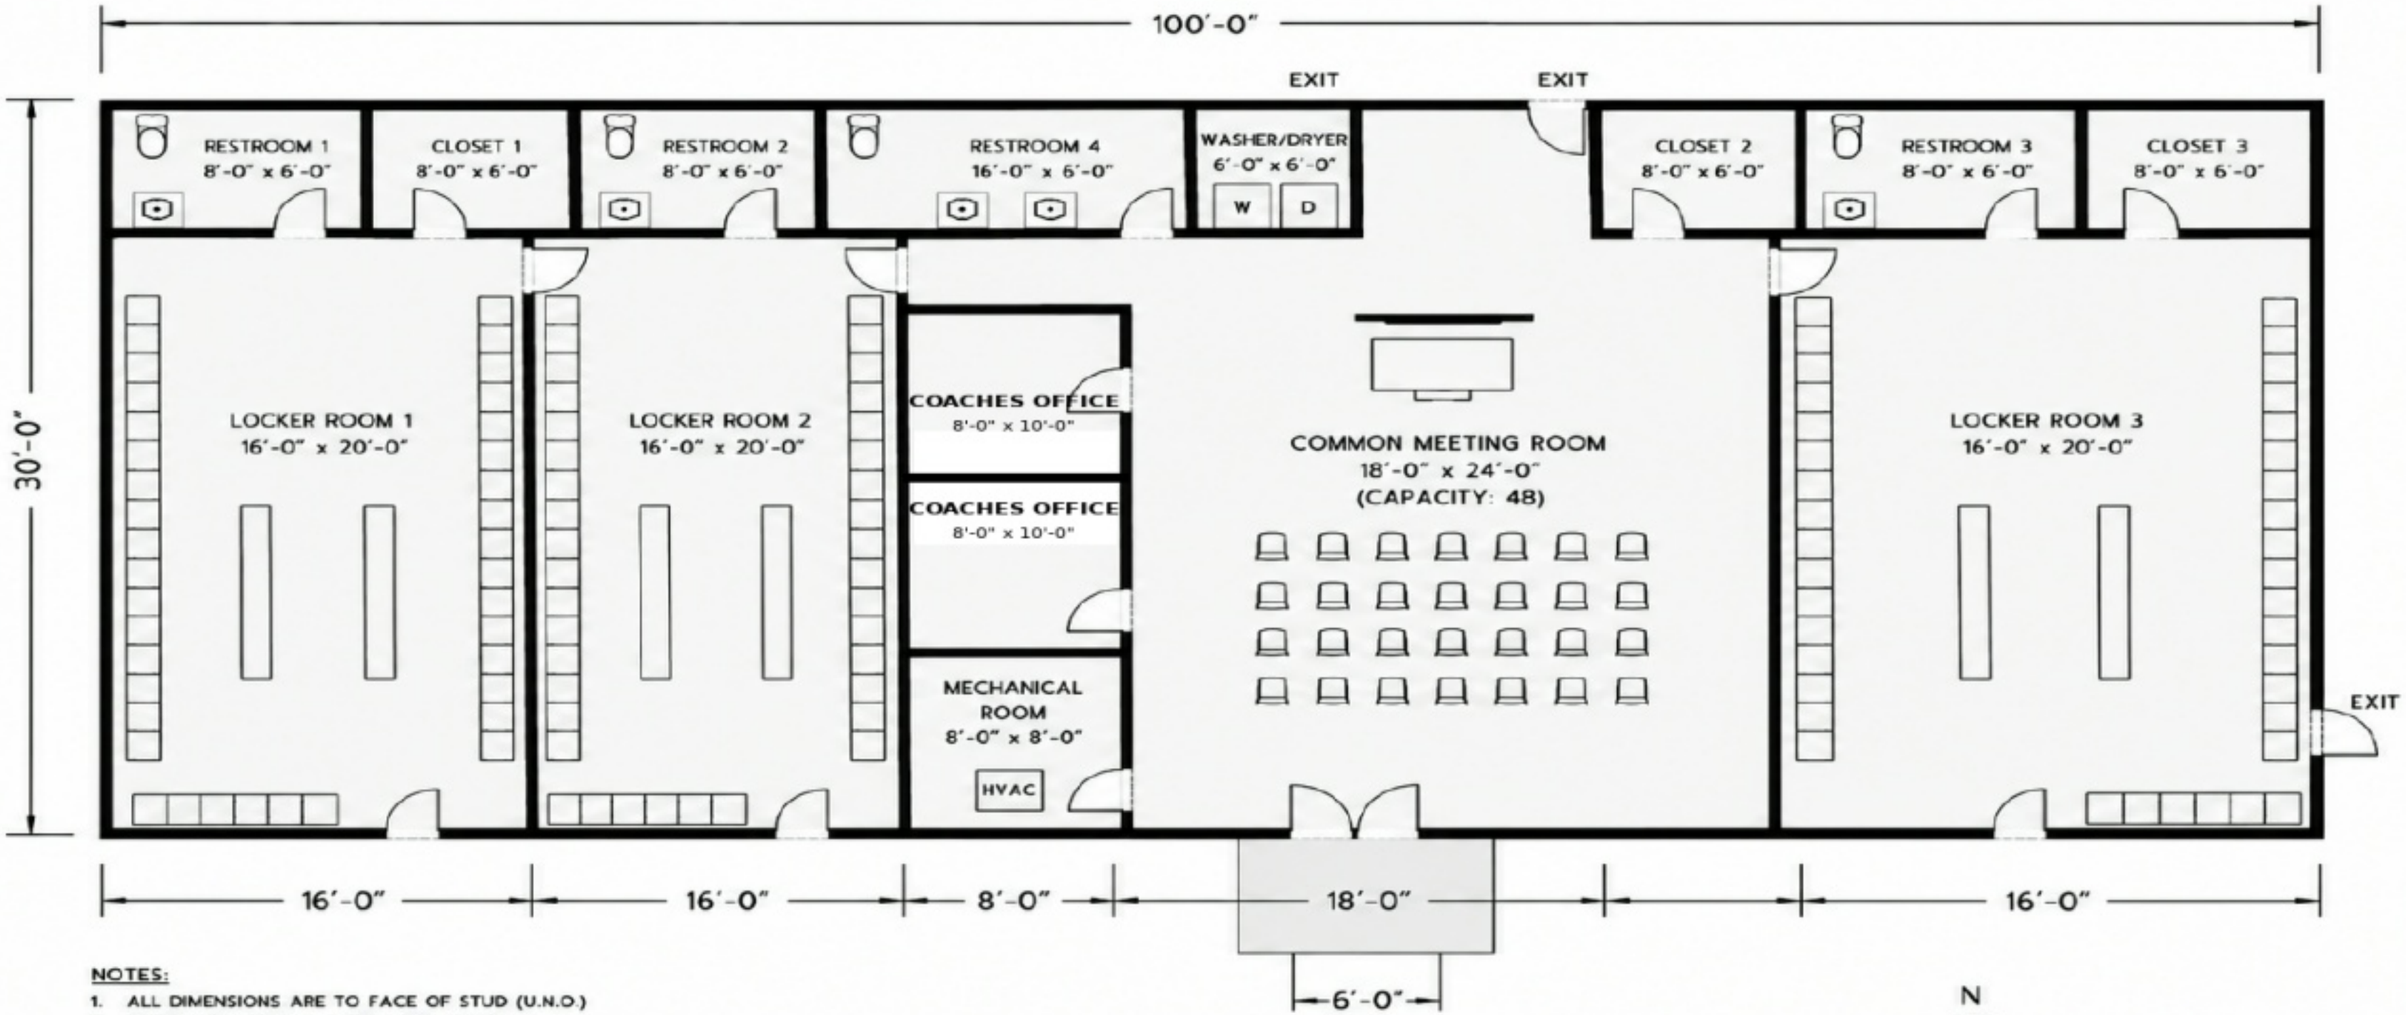


NOTES:

1. ALL DIMENSIONS ARE TO FACE OF STUD (U.N.O.)
2. EXTERIOR WALLS: 2x6 STUDS @ 16" O.C.
3. INTERIOR WALLS: 2x4 STUDS @ 16" O.C.
4. ALL DOORS: 3'-0" WIDE
5. CEILING HEIGHT: 9'-0"

N

FLOOR PLAN

SCALE: 1/8" = 1'-0"