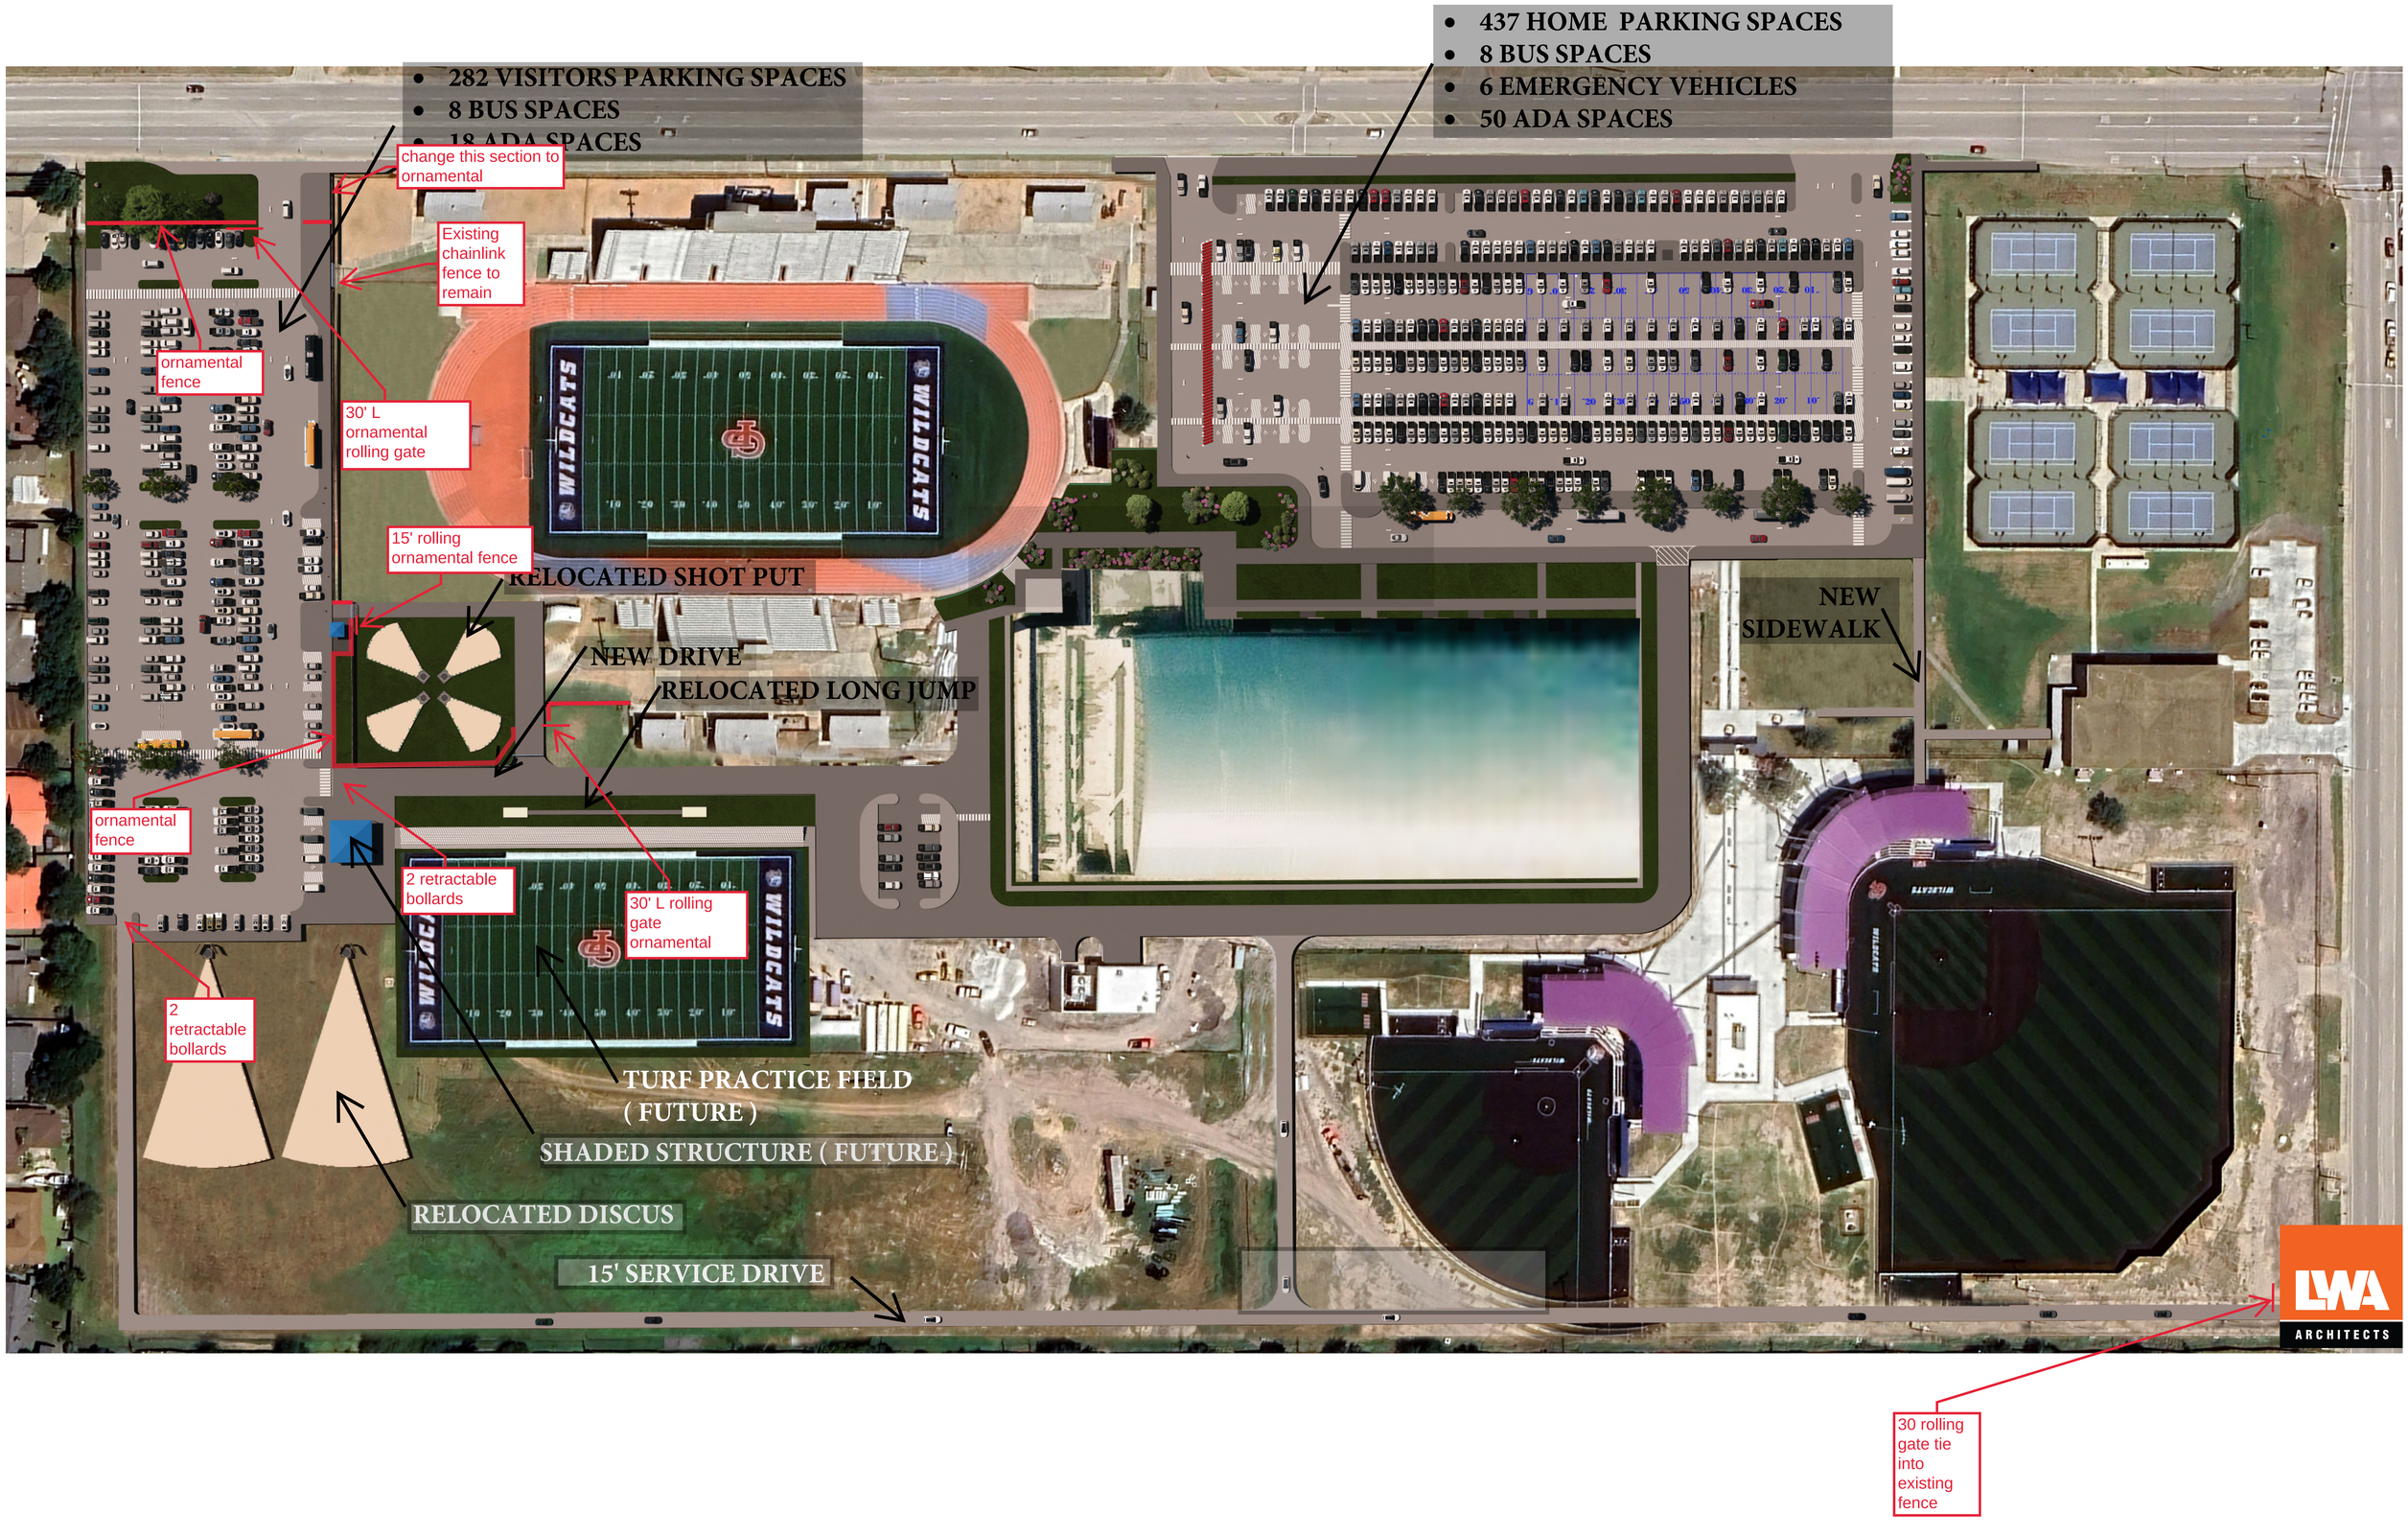
282 VISITORS PARKING SPACES
8 BUS SPACES
18 ADA SPACES
437 HOME PARKING SPACES
8 BUS SPACES
6 EMERGENCY VEHICLES
50 ADA SPACES
change this section to ornamental
Existing chainlink fence to remain
ornamental fence
30' L ornamental rolling gate
15' rolling ornamental fence
RELOCATED SHOT PUT
NEW DRIVE
RELOCATED LONG JUMP
NEW SIDEWALK
ornamental fence
2 retractable bollards
30' L rolling gate ornamental
2 retractable bollards
TURF PRACTICE FIELD (FUTURE)
SHADED STRUCTURE (FUTURE)
RELOCATED DISCUS
15' SERVICE DRIVE
30 rolling gate tie into existing fence
LWA
ARCHITECTS