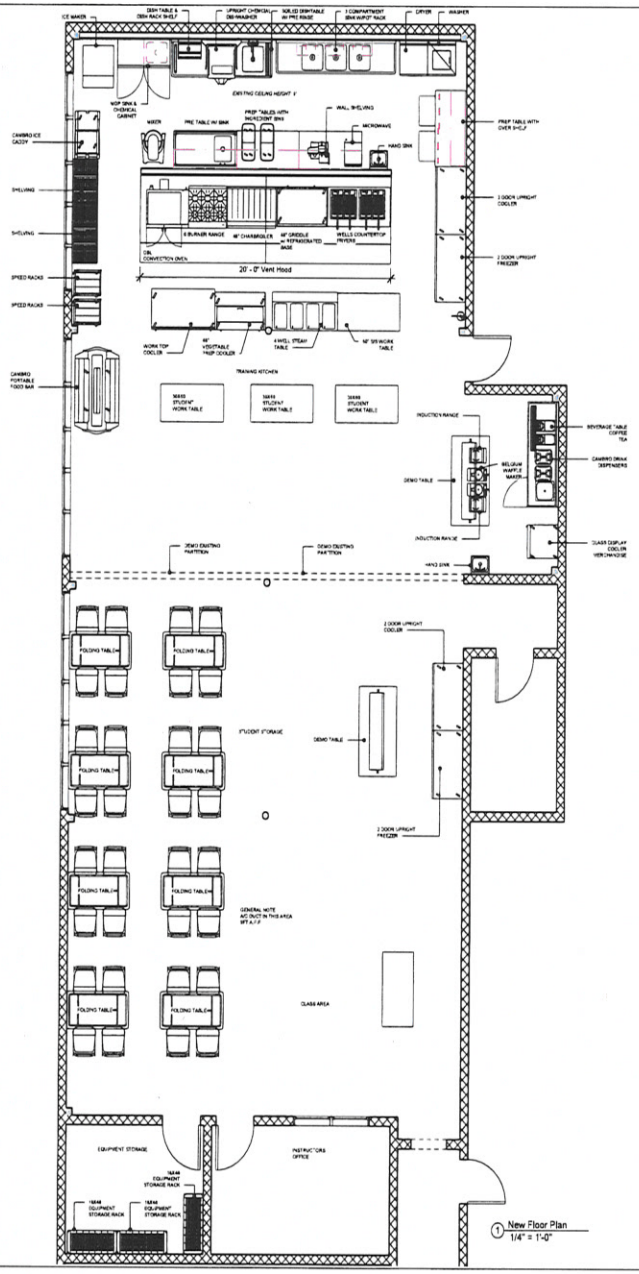

1 New Floor Plan
1/4" = 1'-0"

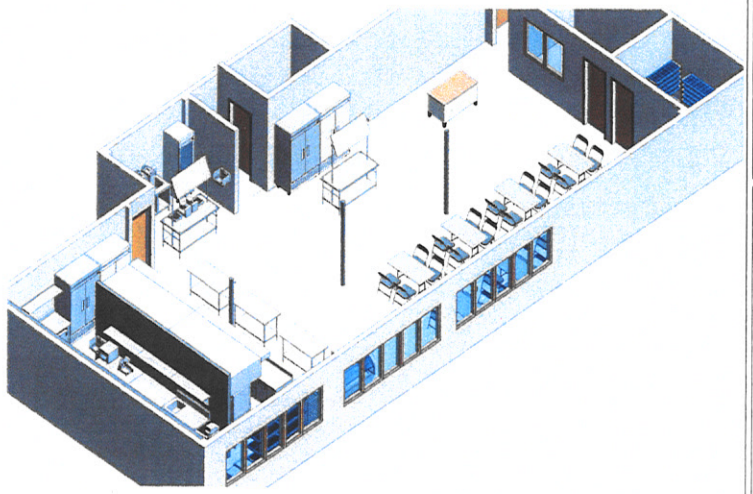

4 3D Birds Eye Overall

2 3D Birds Eye Overall2

JEAN'S RESTAURANT SUPPLY

WWW.JEANSRESTAURANTSUPPLY.COM

No.	Description	Date

BEEVILLE
CULINARY KITCHEN
Preliminary

Project number	Project Number
Date	Issue Date
Drawn by	Author
Checked by	Checker

A101

Scale	1/4" = 1'-0"

8/15/2019 10:07:47 AM

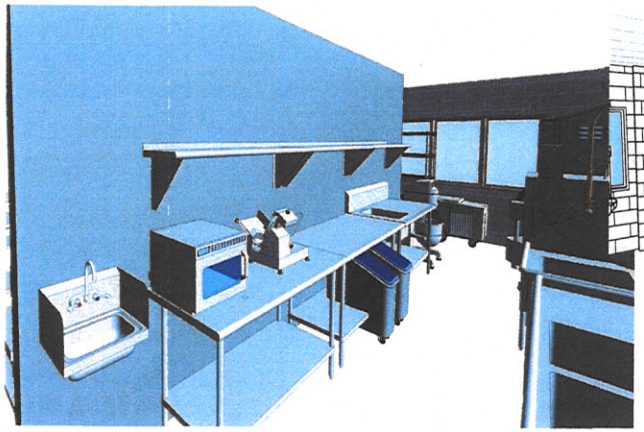

1 3D Prep Equipment

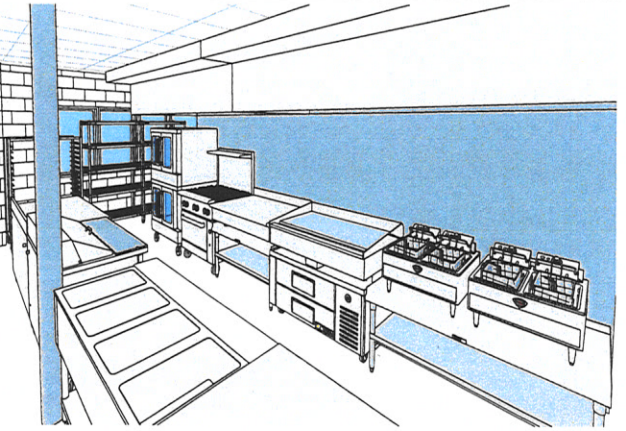

3 3D Hood Line Up

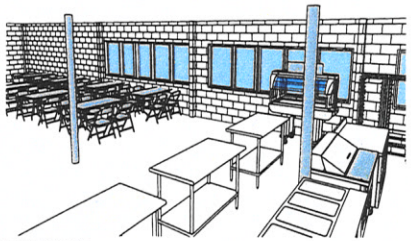

2 3D Classroom View

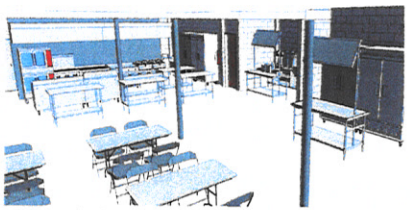

6 3D Classroom View 2

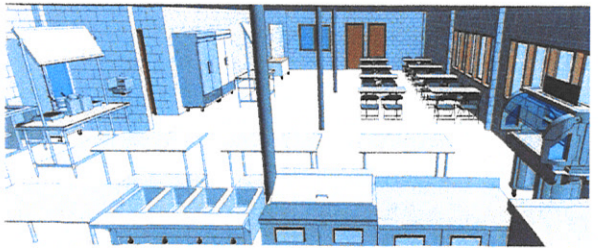

7 3D Mr. Wheeler's View

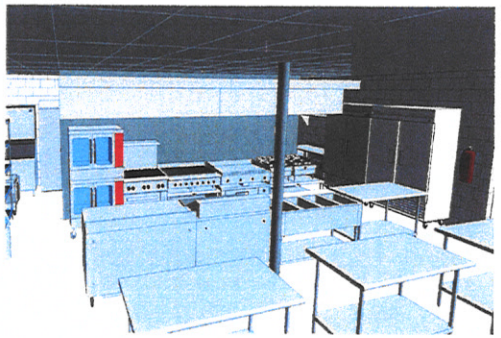

5 3D Main Kitchen View

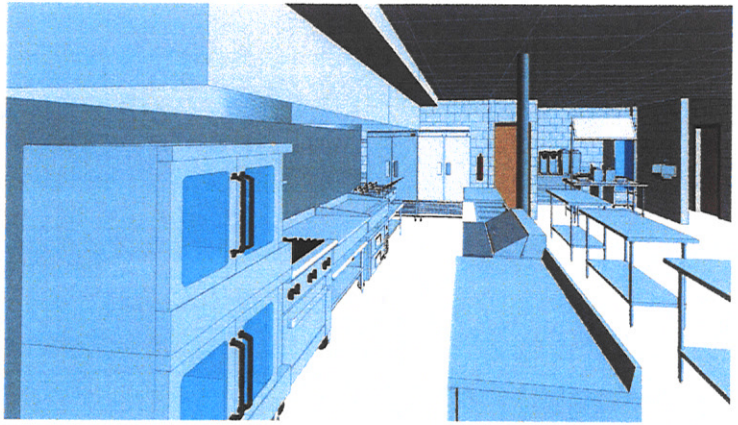

4 3D Kitchen Side

JEAN'S RESTAURANT SUPPLY

WWW.JEANSRESTAURANTSUPPLY.COM

No.	Description	Date

BEEVILLE

CULINARY KITCHEN

3D VIEWS

Project number	Project Number
Date	Issue Date
Drawn by	Author
Checked by	Checker

A102

Scale

8/10/2019 9:56:26 AM

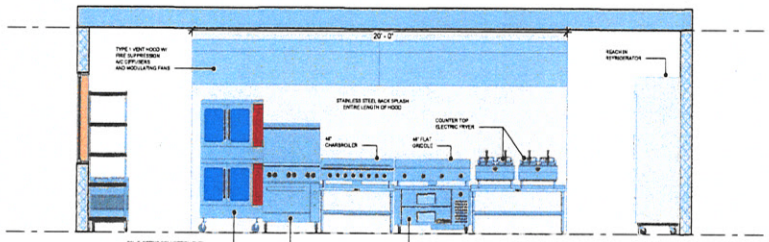

2 COOK LINE
3/8" = 1'-0"

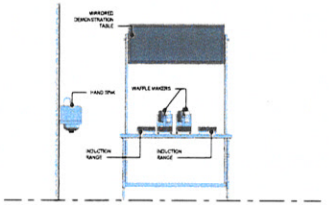

4 INDUCTION KITCHEN
3/8" = 1'-0"

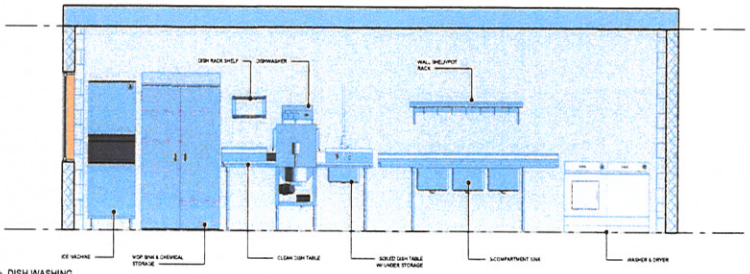

3 DISH WASHING
3/8" = 1'-0"

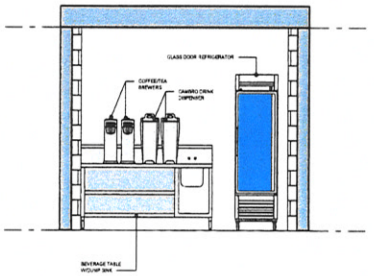

1 BEVERAGE AREA
3/8" = 1'-0"

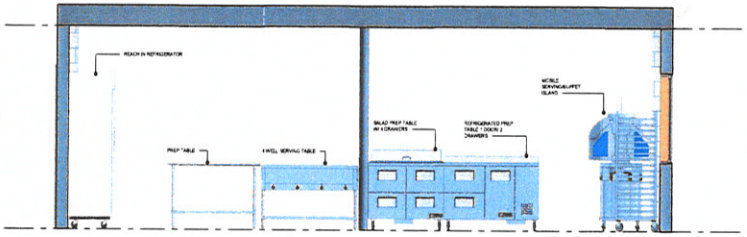

5 SERVING LINE
3/8" = 1'-0"

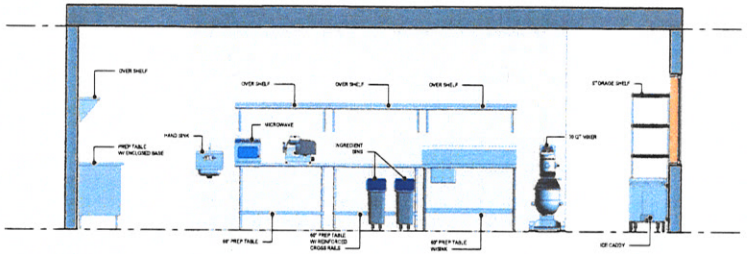

6 PREP LINE
3/8" = 1'-0"

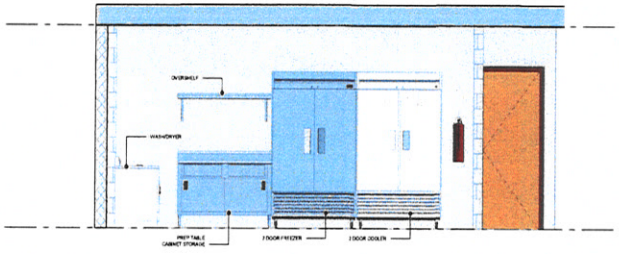

7 COOLER ELEVATIONS
3/8" = 1'-0"

JEAN'S RESTAURANT SUPPLY

WWW.JEANSRESTAURANTSUPPLY.COM

No.	Description	Date

BEEVILLE
CULINARY KITCHEN
Elevations

Project number	Project Number
Date	Issue Date
Drawn by	Author
Checked by	Checker

A103

Scale 3/8" = 1'-0"

6/10/2019 8:59:32 AM