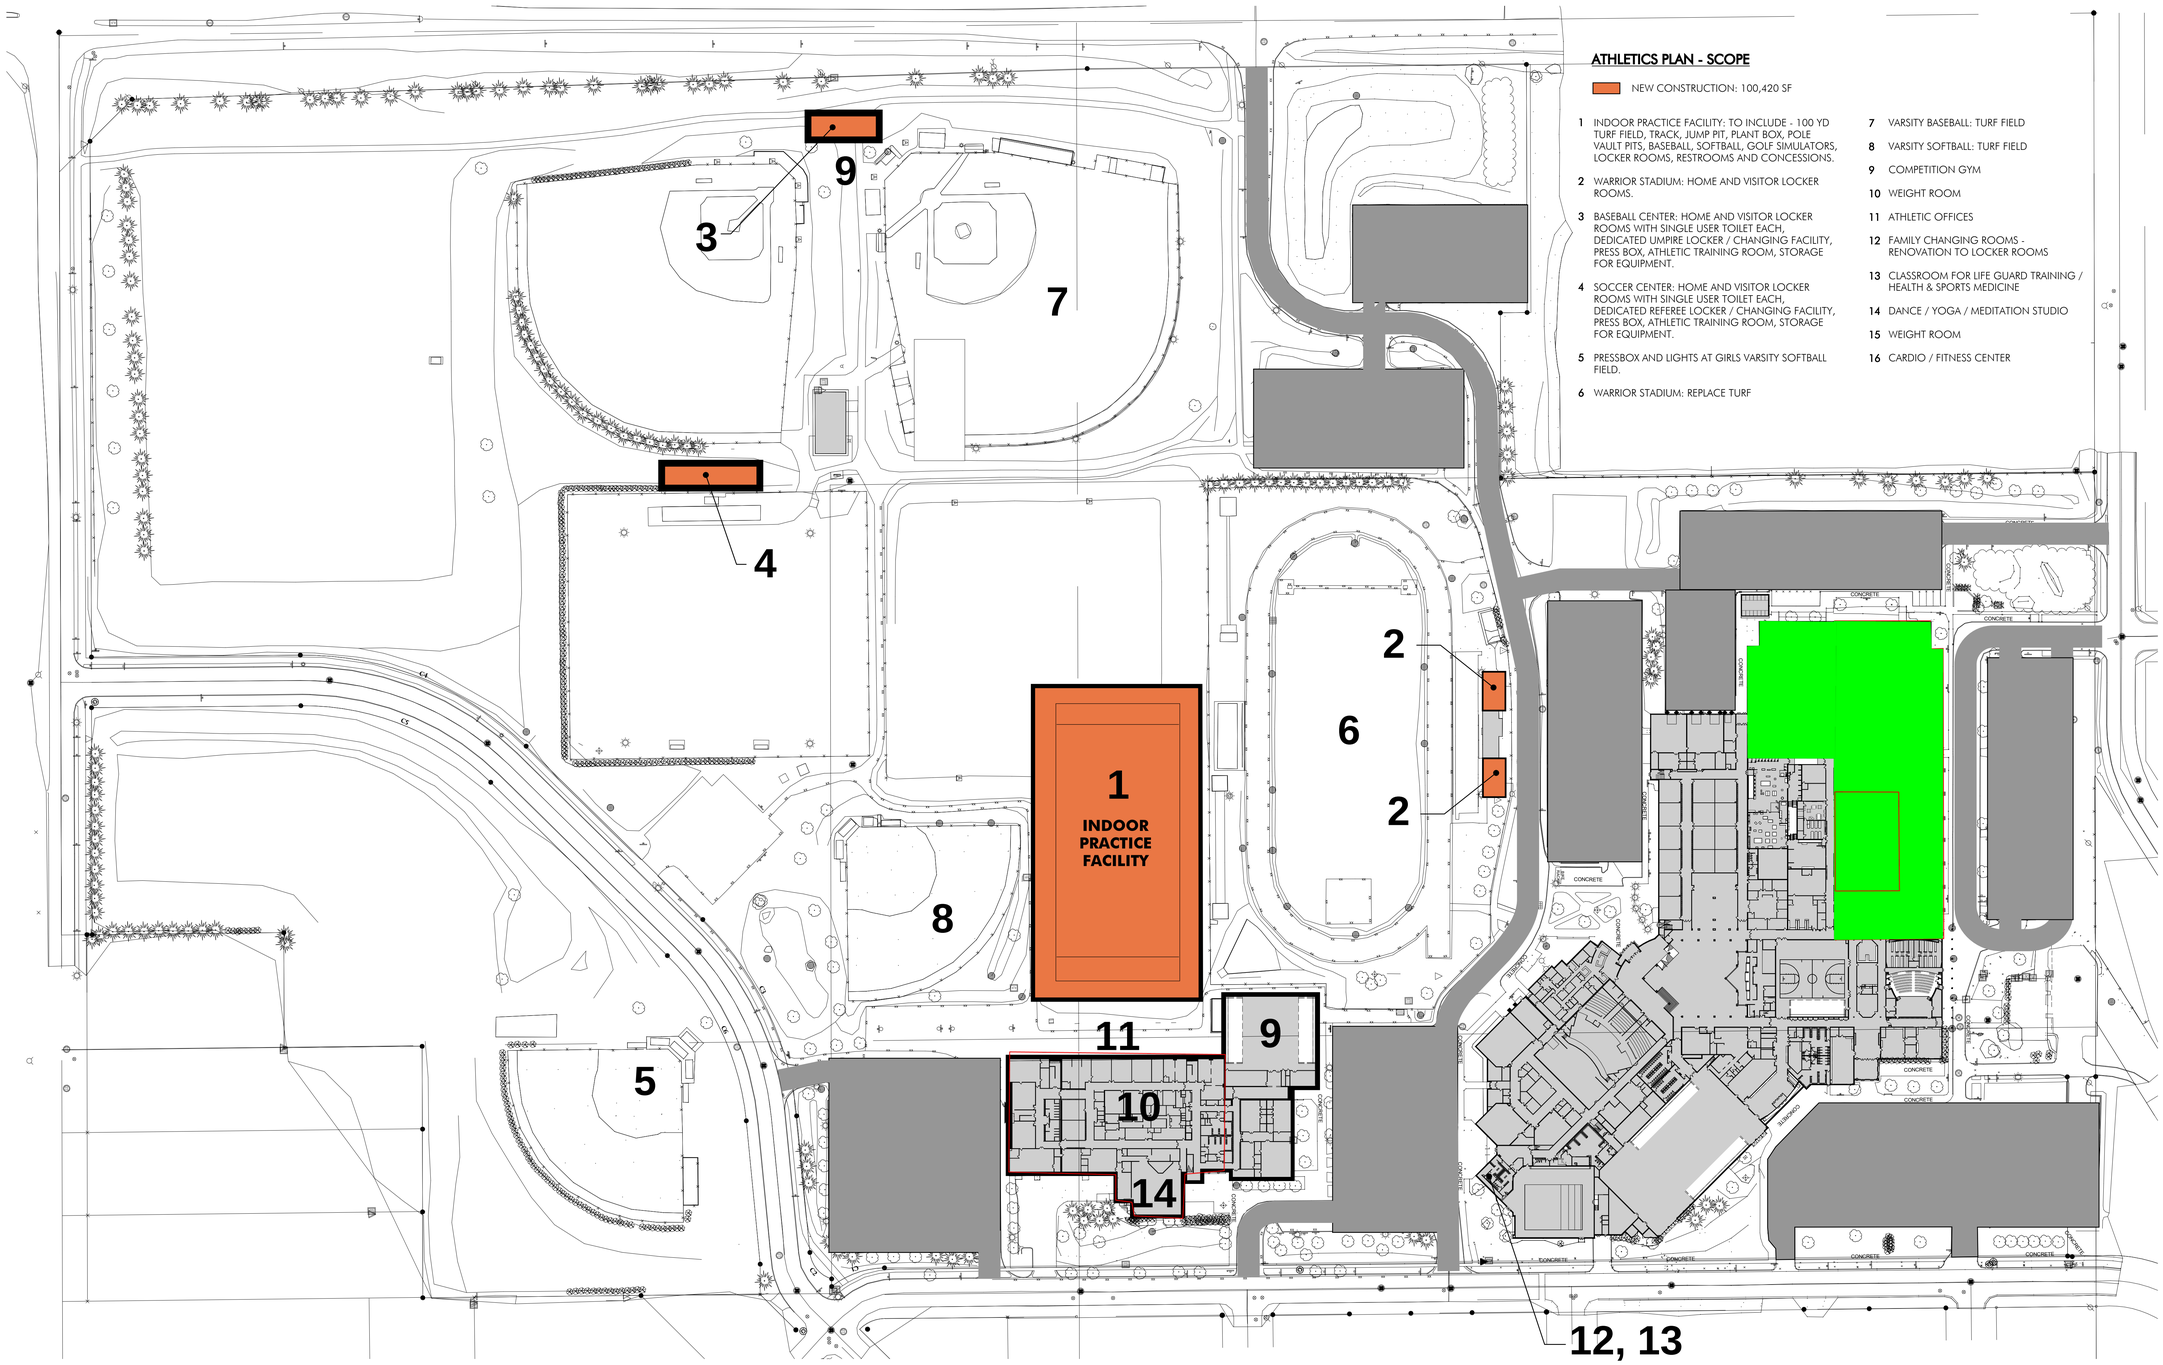

ATHLETICS PLAN - SCOPE

NEW CONSTRUCTION: 100,420 SF

1 INDOOR PRACTICE FACILITY: TO INCLUDE - 100 YD TURF FIELD, TRACK, JUMP PIT, PLANT BOX, POLE VAULT PITS, BASEBALL, SOFTBALL, GOLF SIMULATORS, LOCKER ROOMS, RESTROOMS AND CONCESSIONS.

2 WARRIOR STADIUM: HOME AND VISITOR LOCKER ROOMS.

3 BASEBALL CENTER: HOME AND VISITOR LOCKER ROOMS WITH SINGLE USER TOILET EACH, DEDICATED UMPIRE LOCKER / CHANGING FACILITY, PRESS BOX, ATHLETIC TRAINING ROOM, STORAGE FOR EQUIPMENT.

4 SOCCER CENTER: HOME AND VISITOR LOCKER ROOMS WITH SINGLE USER TOILET EACH, DEDICATED REFEREE LOCKER / CHANGING FACILITY, PRESS BOX, ATHLETIC TRAINING ROOM, STORAGE FOR EQUIPMENT.

5 PRESSBOX AND LIGHTS AT GIRLS VARSITY SOFTBALL FIELD.

6 WARRIOR STADIUM: REPLACE TURF

7 VARSITY BASEBALL: TURF FIELD

8 VARSITY SOFTBALL: TURF FIELD

9 COMPETITION GYM

10 WEIGHT ROOM

11 ATHLETIC OFFICES

12 FAMILY CHANGING ROOMS - RENOVATION TO LOCKER ROOMS

13 CLASSROOM FOR LIFE GUARD TRAINING / HEALTH & SPORTS MEDICINE

14 DANCE / YOGA / MEDITATION STUDIO

15 WEIGHT ROOM

16 CARDIO / FITNESS CENTER

0' 20' 40' 80' 160'
SCALE: 1" = 80'

ATHLETICS MASTER PLAN

SITE PLAN

eu:a

© 2023 Eppstein Uhen Architects, Inc.

WAUNAKEE COMMUNITY HIGH SCHOOL

324068-01
02/04/2025