

Anderson Prairie Park

State Land and Water Reserve

Section Map

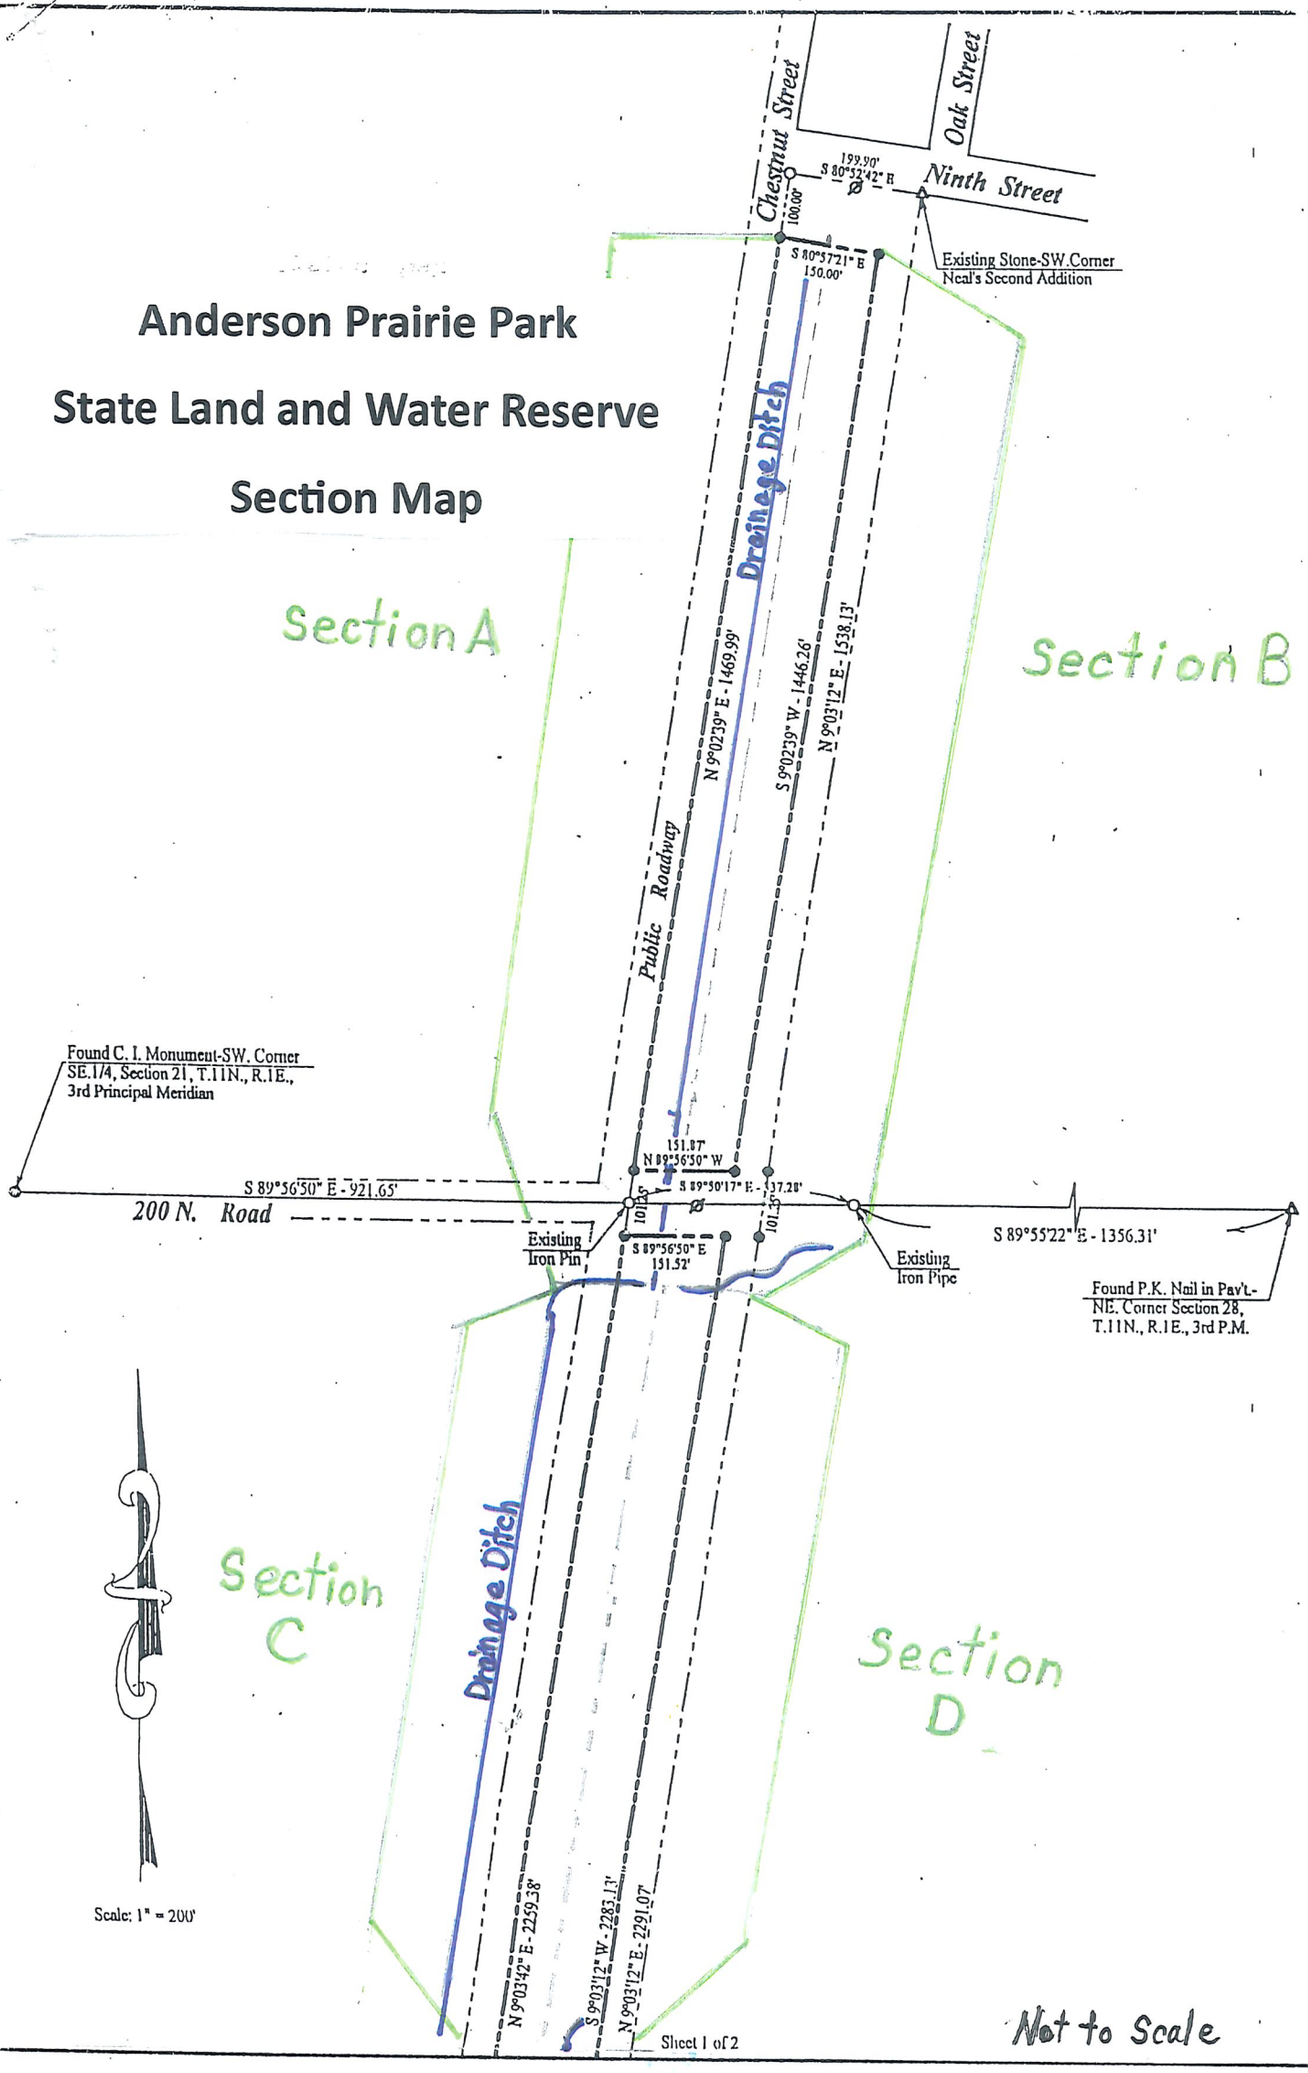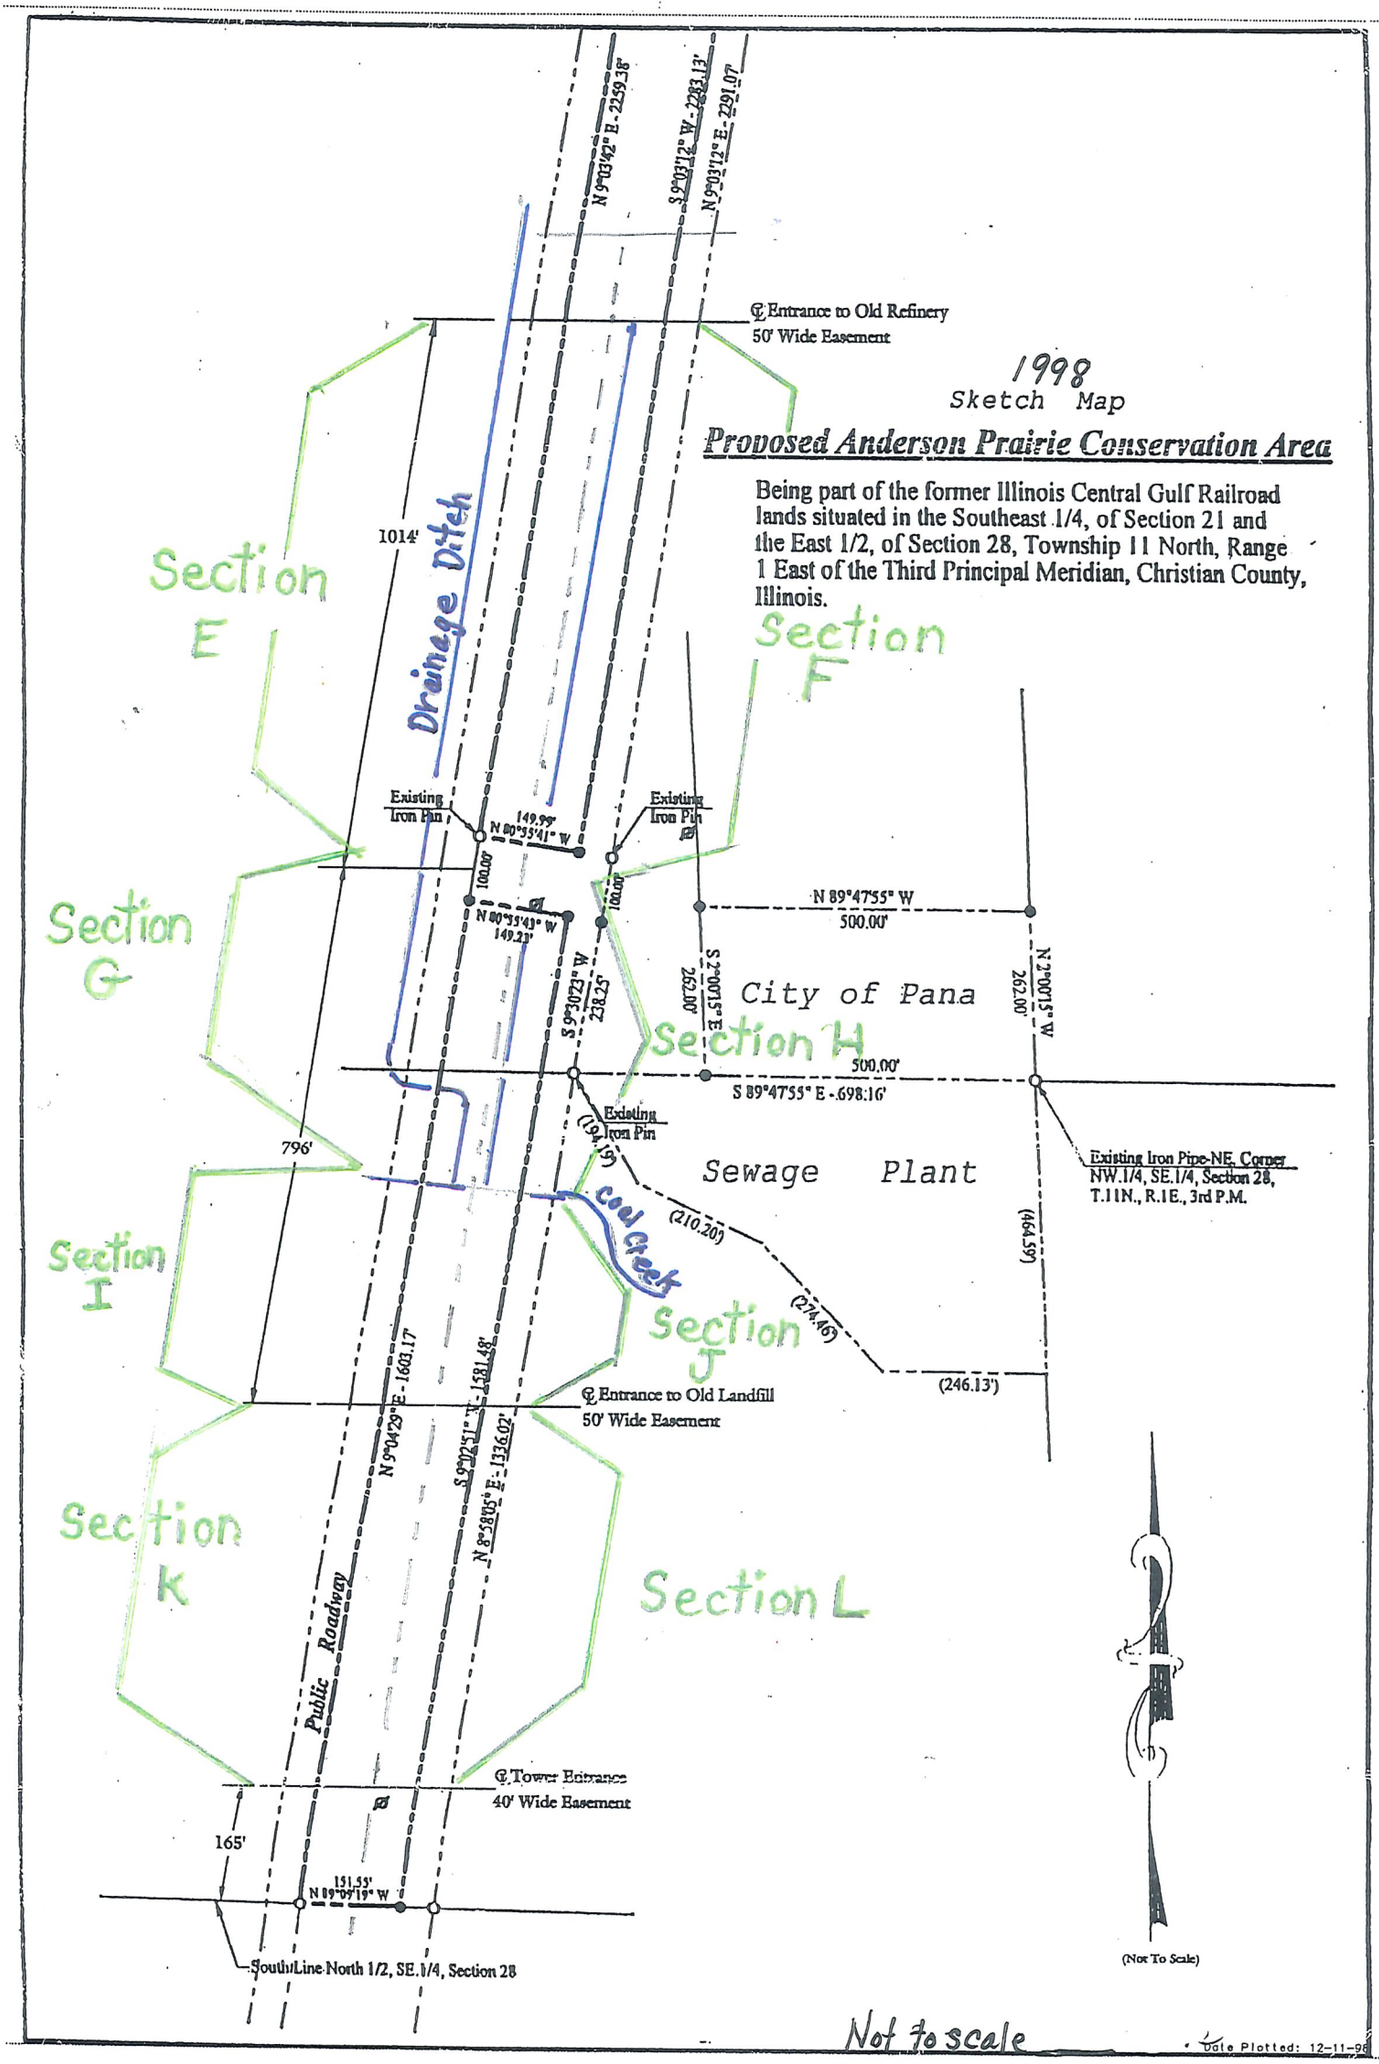


1998
Sketch Map
Proposed Anderson Prairie Conservation Area
Being part of the former Illinois Central Gulf Railroad lands situated in the Southeast 1/4, of Section 21 and the East 1/2, of Section 28, Township 11 North, Range 1 East of the Third Principal Meridian, Christian County, Illinois.
℄ Entrance to Old Refinery
50' Wide Easement
N 9°03'42" E - 2239.38'
S 9°03'12" W - 2283.13'
N 9°03'12" E - 2291.07'
1014'
Drainage Ditch
Section E
Section F
Section G
Section H
Section I
Section J
Section K
Section L
Existing Iron Pin
149.99'
N 80°55'41" W
100.00'
N 80°55'43" W
149.23'
S 9°30'23" W
238.25'
N 89°47'55" W
500.00'
S 89°47'55" E - 698.16'
S 2°00'15" E
262.00'
N 2°00'15" W
City of Pana
Sewage Plant
Existing Iron Pipe-NE. Corner
NW.1/4, SE.1/4, Section 28,
T.11N., R.1E., 3rd P.M.
(464.59')
(210.20')
(274.46')
(246.13')
Coal Creek
796'
℄ Entrance to Old Landfill
50' Wide Easement
N 9°04'29" E - 1603.17'
S 9°02'51" W - 1581.48'
N 8°58'05" E - 1336.02'
Public Roadway
℄ Tower Entrance
40' Wide Easement
165'
151.55'
N 89°09'19" W
South Line North 1/2, SE.1/4, Section 28
(Not To Scale)
Not to scale
Date Plotted: 12-11-98