



SECTION 24
T.12 N. - R.4 E.
CITY OF SAGINAW
SAGINAW COUNTY, MICHIGAN

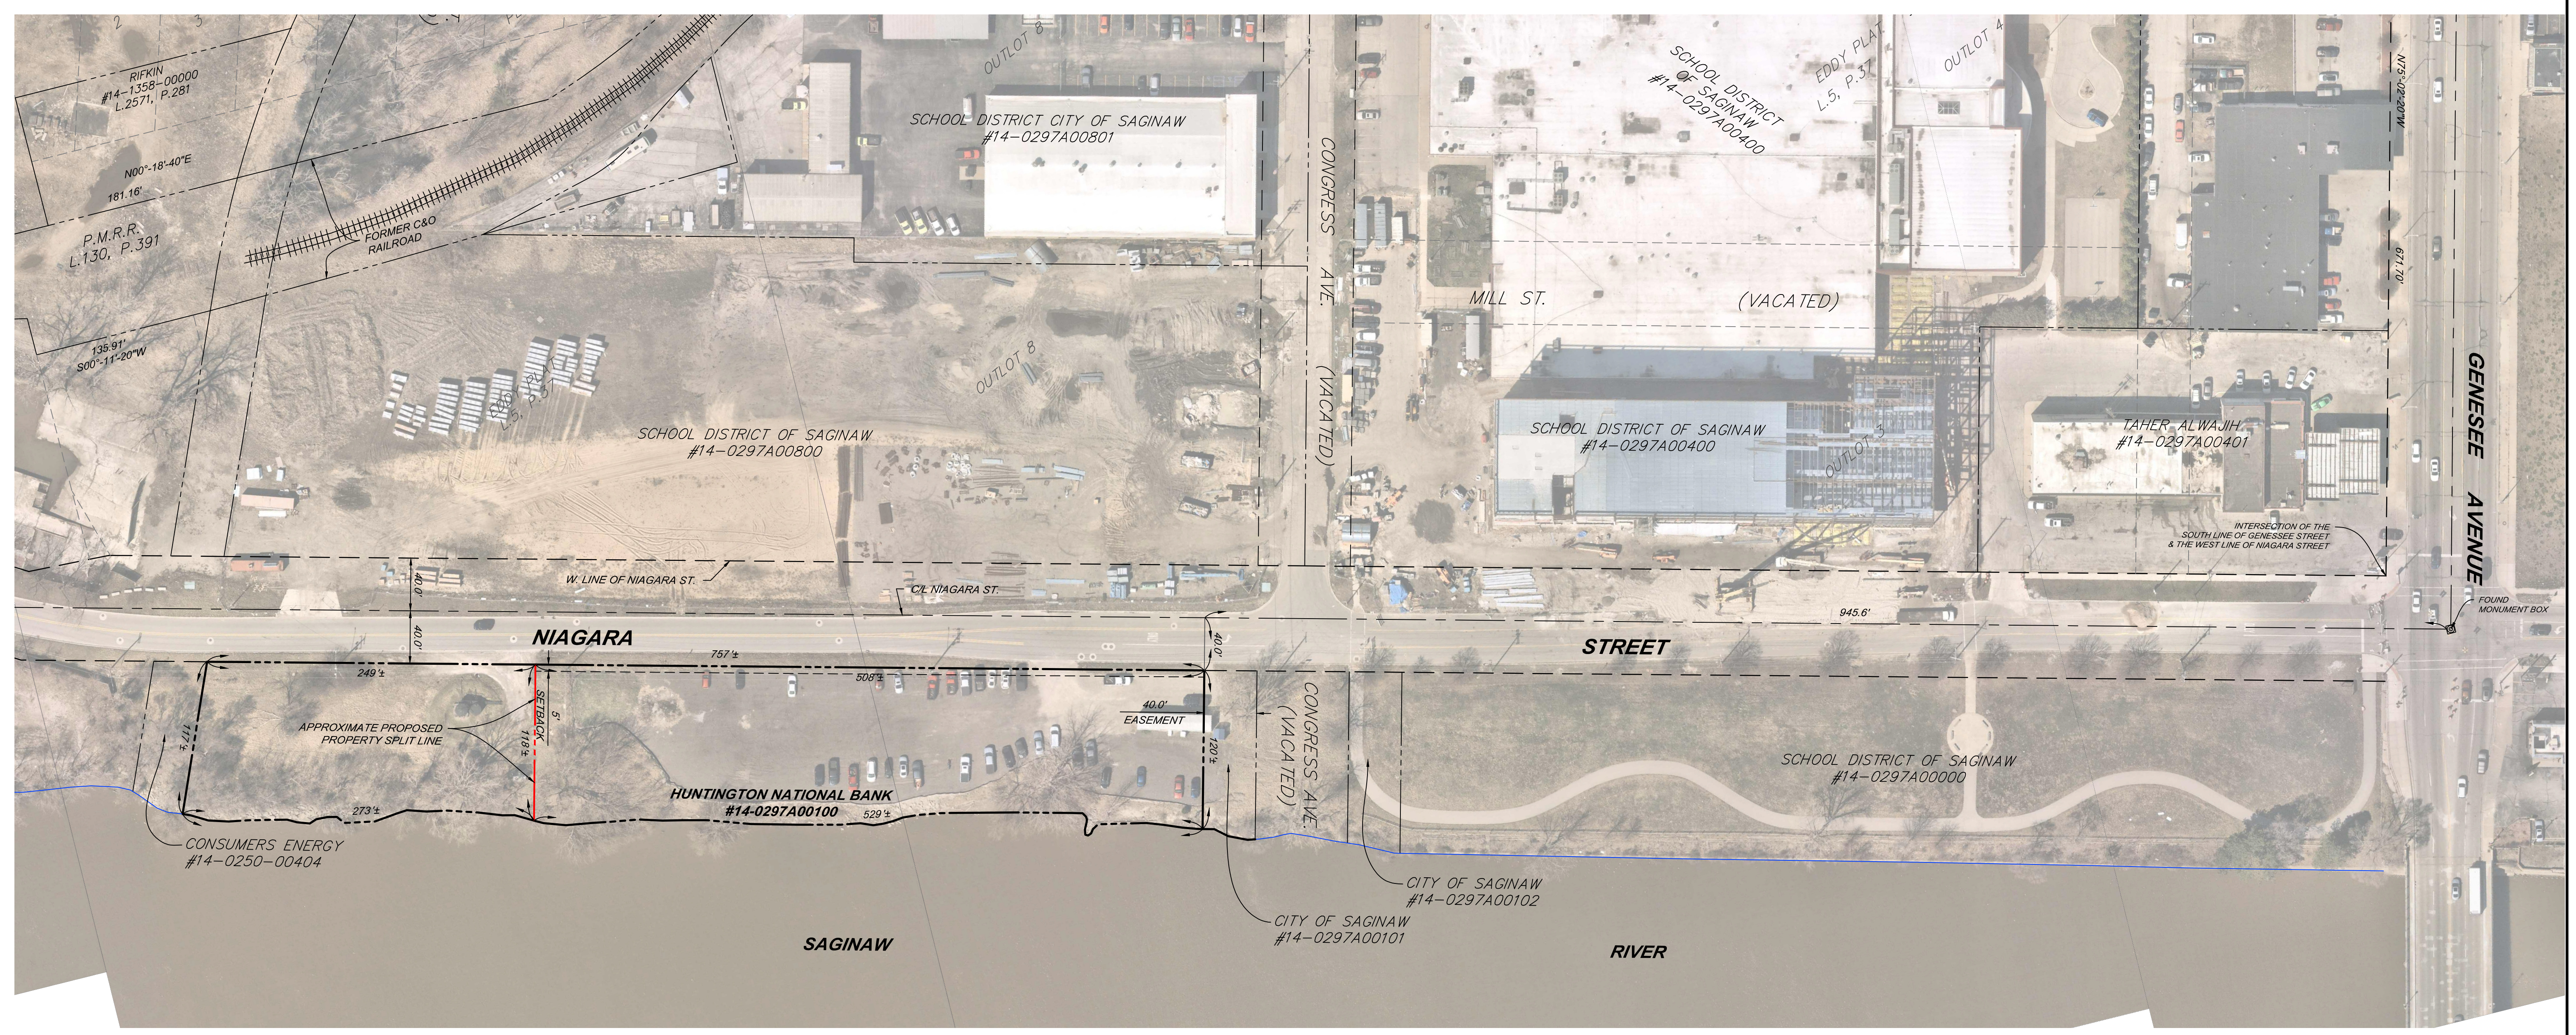



OVERFLOW PARKING LOT FEASIBILITY STUDY SKETCH FOR:
SCHOOL DISTRICT OF THE CITY OF SAGINAW
550 MILLARD ST.
SAGINAW, MICHIGAN 48607

OVERFLOW PARKING LOT FEASIBILITY STUDY SKETCH OF:
PART OF THE EAST 1/2
OF SECTION 24, T.12 N. - R.4 E.,
CITY OF SAGINAW
SAGINAW COUNTY, MICHIGAN

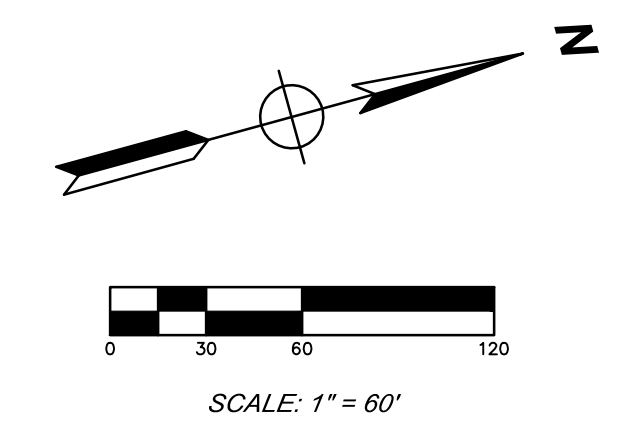

139038SG2025
D-6489-1

SECTION 24
T.12 N. - R.4 E.
CITY OF SAGINAW
SAGINAW COUNTY, MICHIGAN

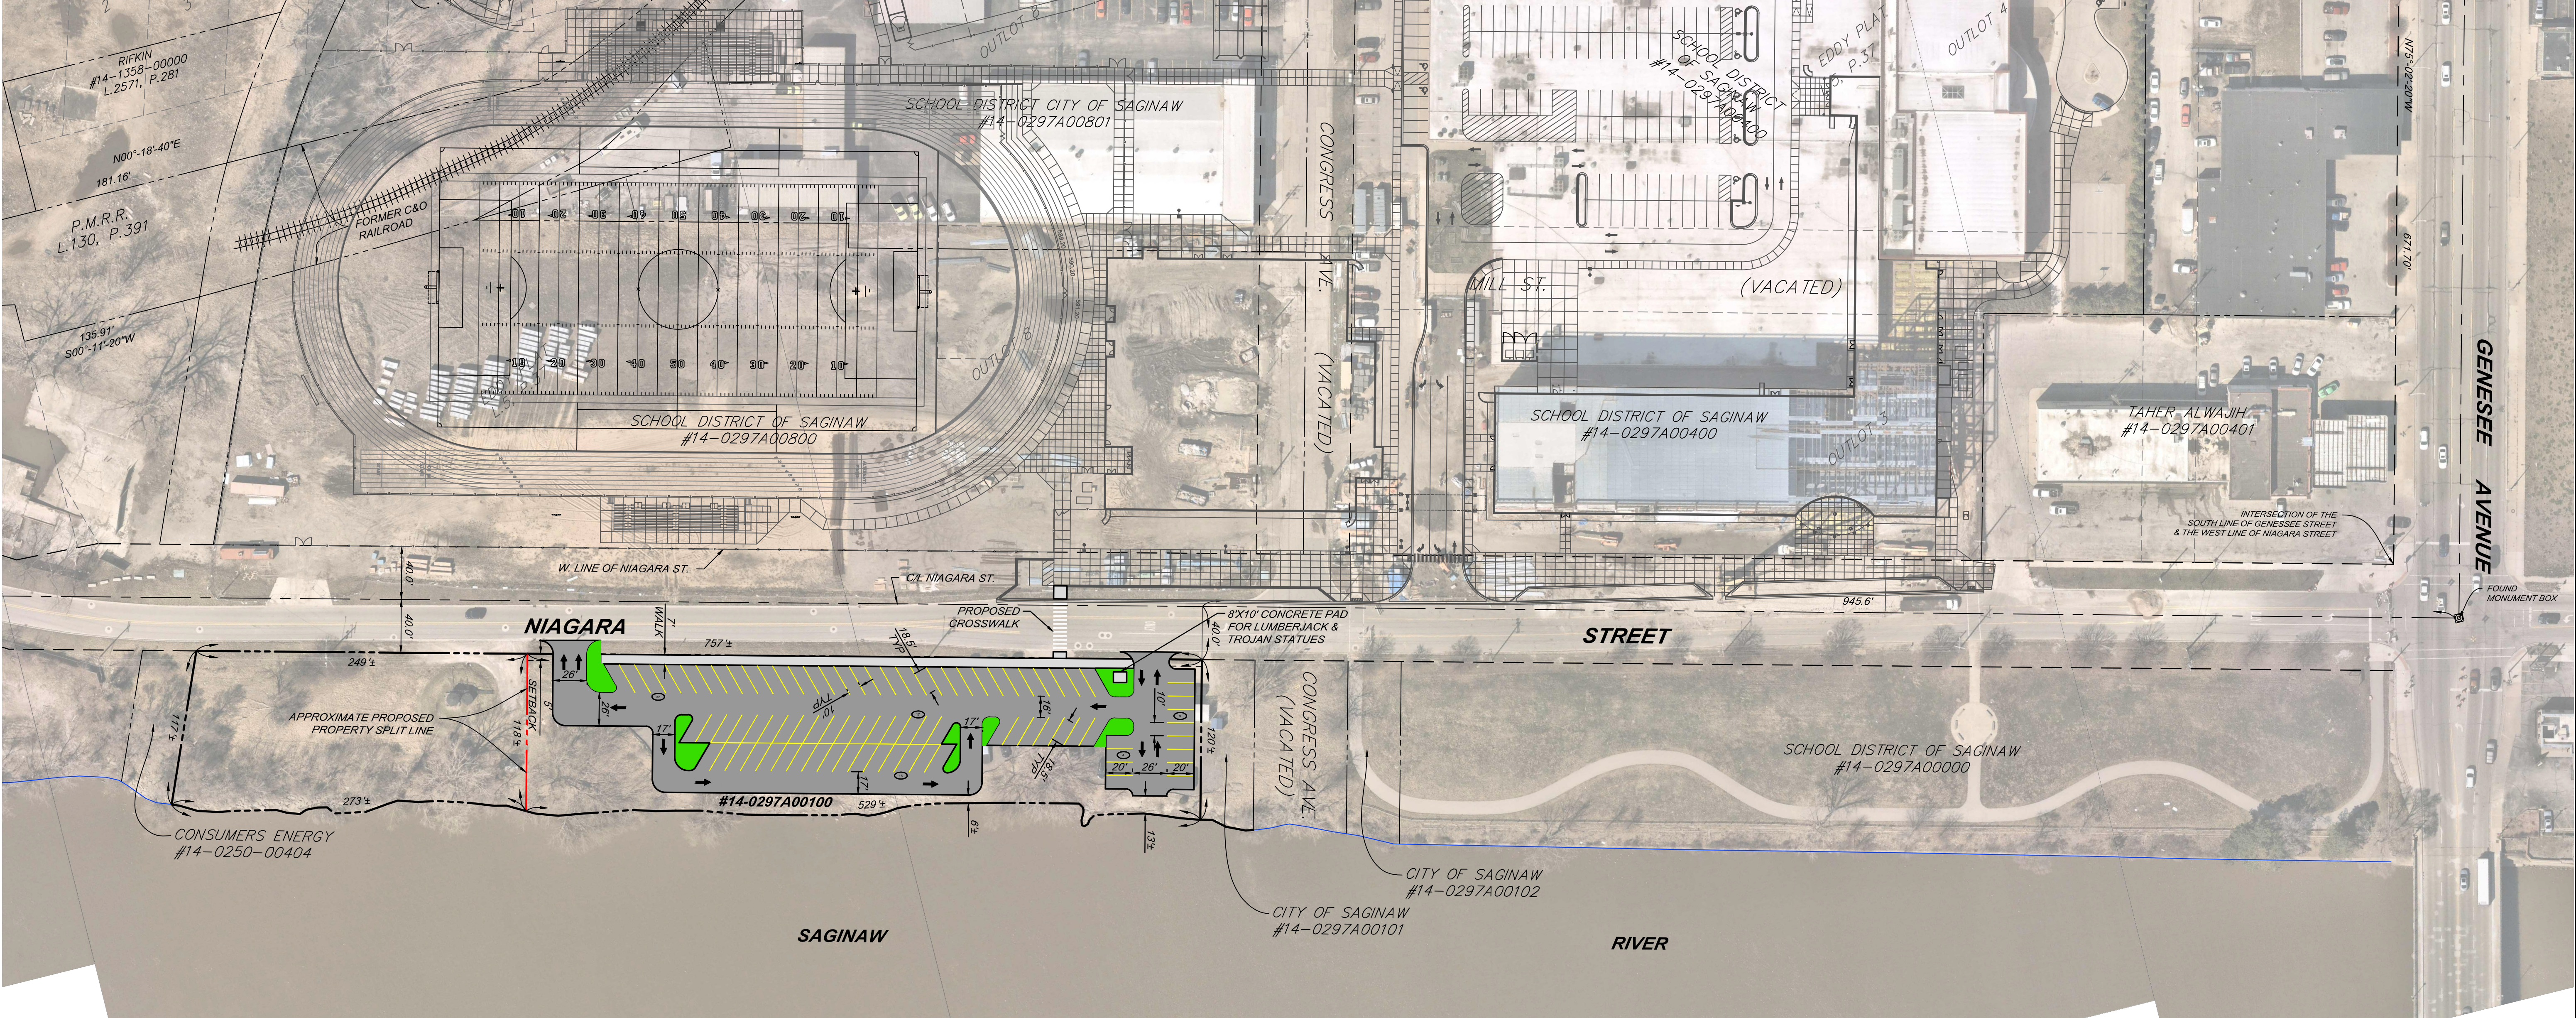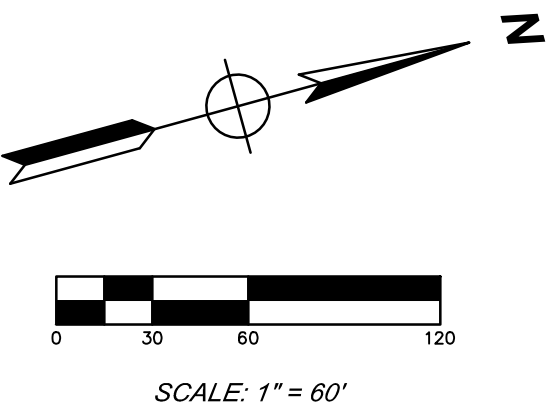



PARKING
PARKING SPACES PROVIDED = 85

OVERFLOW PARKING LOT FEASIBILITY STUDY SKETCH FOR:
SCHOOL DISTRICT OF THE CITY OF SAGINAW
550 MILLARD ST.
SAGINAW, MICHIGAN 49607

OVERFLOW PARKING LOT FEASIBILITY STUDY SKETCH OF:
PART OF THE EAST 1/2
OF SECTION 24, T.12 N. - R.4 E.,
CITY OF SAGINAW
SAGINAW COUNTY, MICHIGAN



SECTION 24
T.12 N. - R.4 E.
CITY OF SAGINAW
SAGINAW COUNTY, MICHIGAN

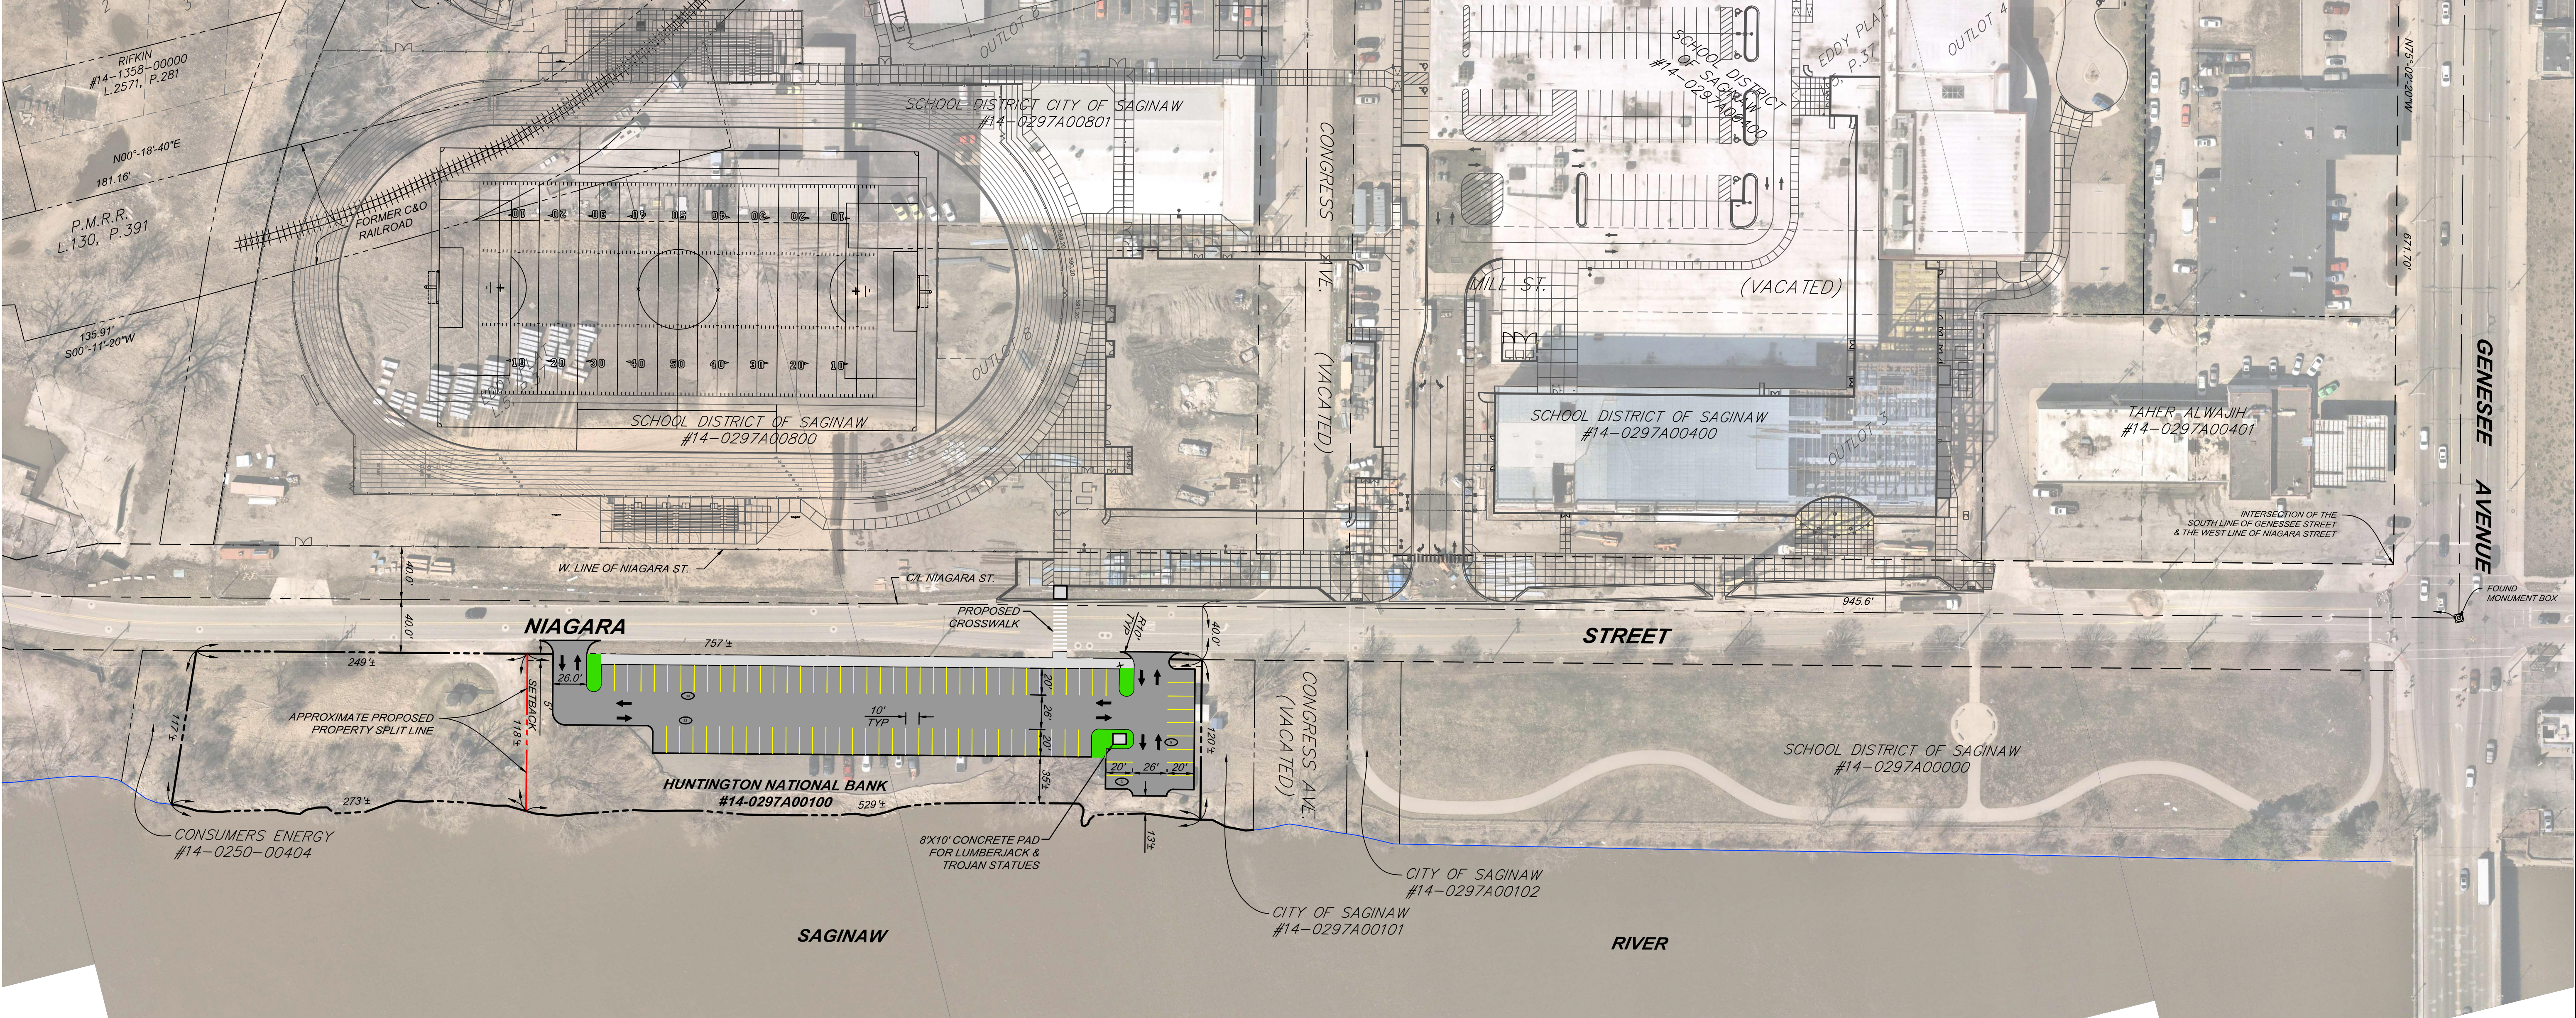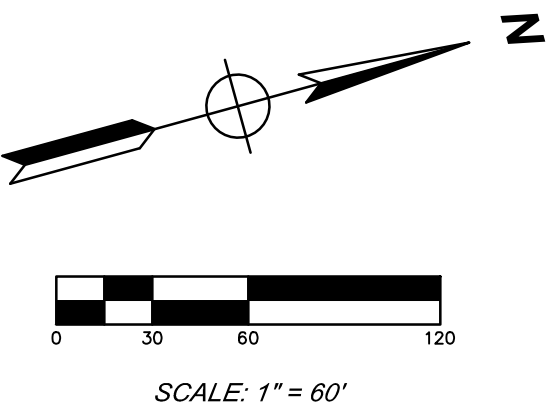

PARKING
PARKING SPACES PROVIDED = 84

OVERFLOW PARKING LOT FEASIBILITY STUDY SKETCH FOR:
SCHOOL DISTRICT OF THE CITY OF SAGINAW
550 MILLARD ST.
SAGINAW, MICHIGAN 48607

OVERFLOW PARKING LOT FEASIBILITY STUDY SKETCH OF:
PART OF THE EAST 1/2
OF SECTION 24, T.12 N. - R.4 E.,
CITY OF SAGINAW
SAGINAW COUNTY, MICHIGAN

