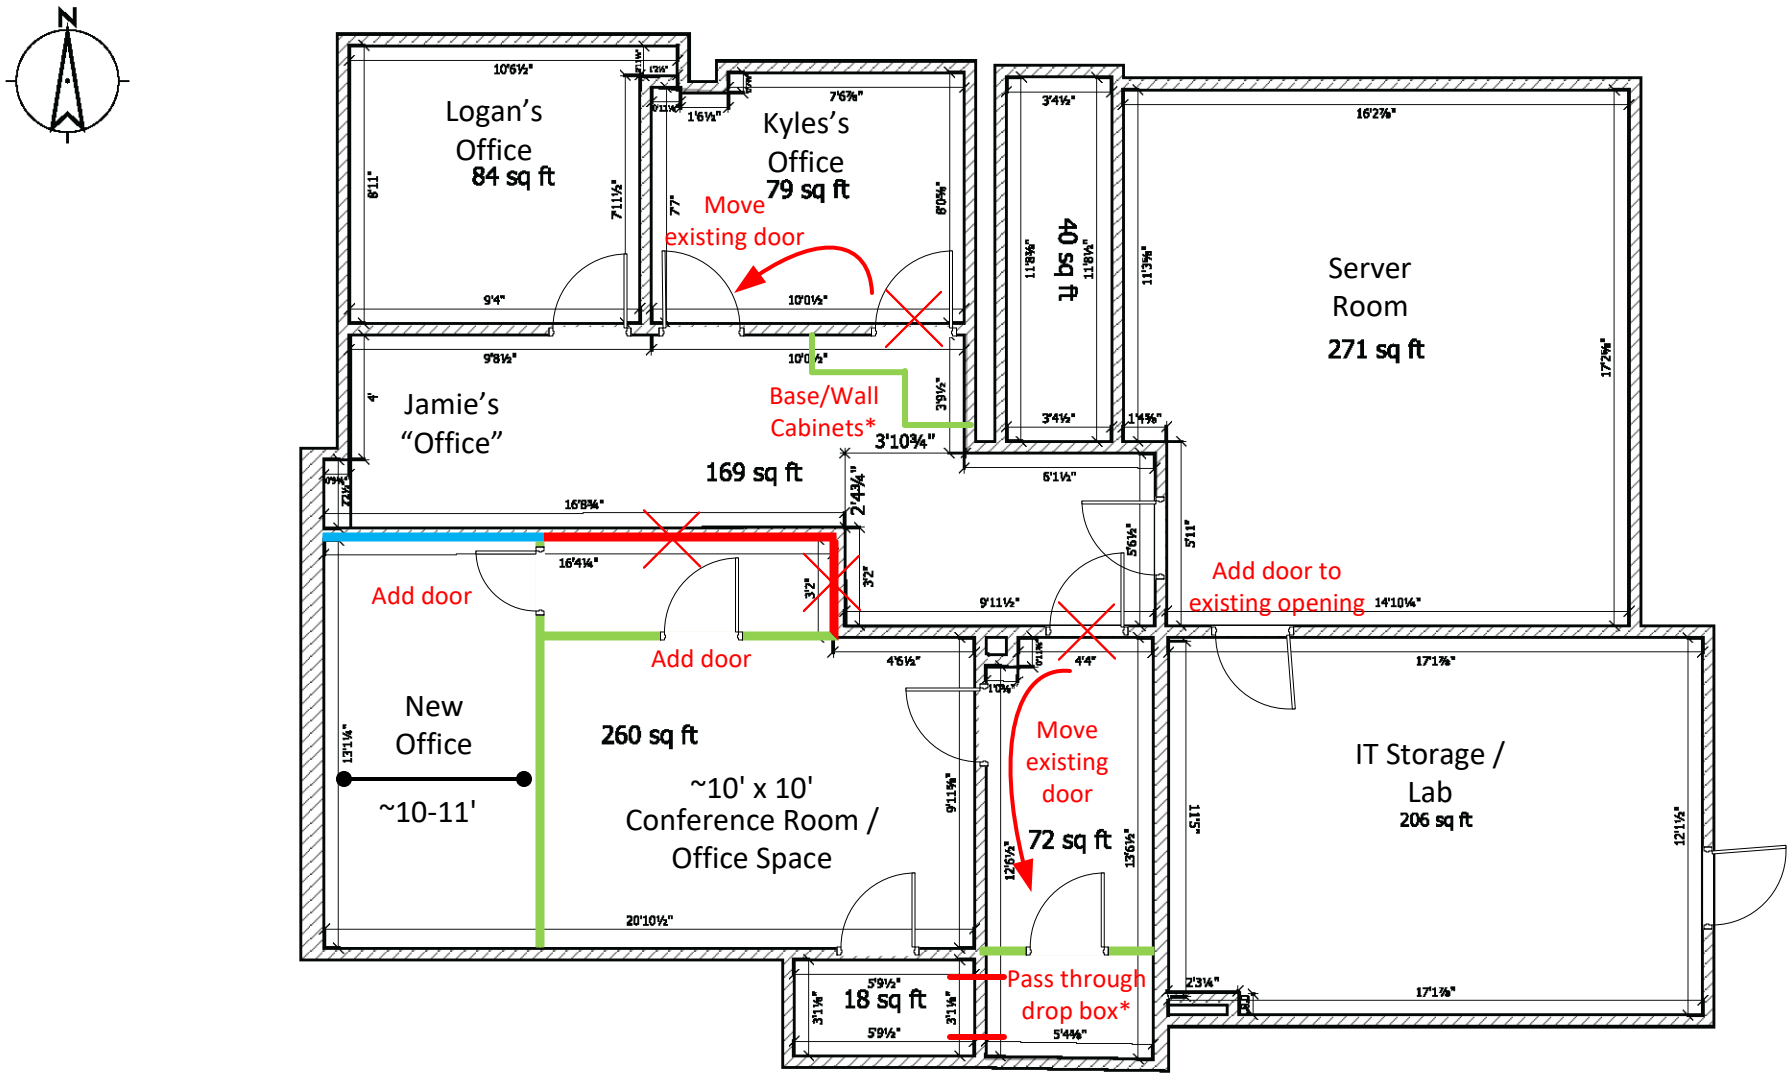
N
Logan's Office
84 sq ft
Kyles's Office
79 sq ft
Move existing door
40 sq ft
Server Room
271 sq ft
Jamie's "Office"
169 sq ft
Base/Wall Cabinets*
3'10¾"
Add door
Add door
Add door to existing opening
New Office
~10-11'
260 sq ft
~10' x 10' Conference Room / Office Space
Move existing door
72 sq ft
IT Storage / Lab
206 sq ft
18 sq ft
Pass through drop box*